

© This drawing and the building works depicted are the copyright of RPS and may not be reproduced or amended except by written permission. No liability will be accepted for amendments made by other persons.

The Contractor is to check and verify all building and site dimensions, levels and sewer invert levels at connection points before work starts. The Contractor is to comply in all respects with current Building Legislation, British Standard Specifications, Building Regulations, Construction (Design & Management) Regulations, and any other relevant legislation. The Contractor is to ensure that all drawings, specifications, and other documents are up to date and correct. This drawing must be read with and checked against all relevant drawings, specifications, and other documents. Engineers and architects drawings and all other specialist documentation provided.

This drawing is not intended to show details of ground conditions or ground contaminants. Each area of ground relied upon to support any structure depicted (including drainage) must be investigated by the Contractor. Any suspect or fluid features, accuracy will therefore need to be verified by survey. Sketch proposals have not been considered in respect of CDM regulations.

Do not scale. Work to given dimensions only. This drawing is a single service drawing showing the concept design that has been co-ordinated with the structure and other building services installations. This drawing is not a co-ordinated working/execution drawing and should not be used for construction. The Contractor using this drawing as a working/execution drawing does so at his own risk.

Legend:

- Tree Position with Canopy Spread plus BS5837 Category A1, A2 or A3
- Tree Position with Canopy Spread plus BS5837 Category B1, B2 or B3
- Tree Position with Canopy Spread plus BS5837 Category C1, C2 or C3
- Tree Position with Canopy Spread plus BS5837 Category R
- 202 Tree / Group Number
- Root Protection Area - Based on Simple Radius from Tree
- Tree Group BS5837 Category B
- Tree Group BS5837 Category C


Notes:

Tree Groups G1, G3, G9, G10, G13, G15 Root Protection Areas based upon measured tree diameter.

All other Tree Groups Root Protection Areas based upon average diameters.

Tree positions within Groups indicative only - No Topographical Information. Tree numbers 1 - 25 approximate positions.

Plan Overview:

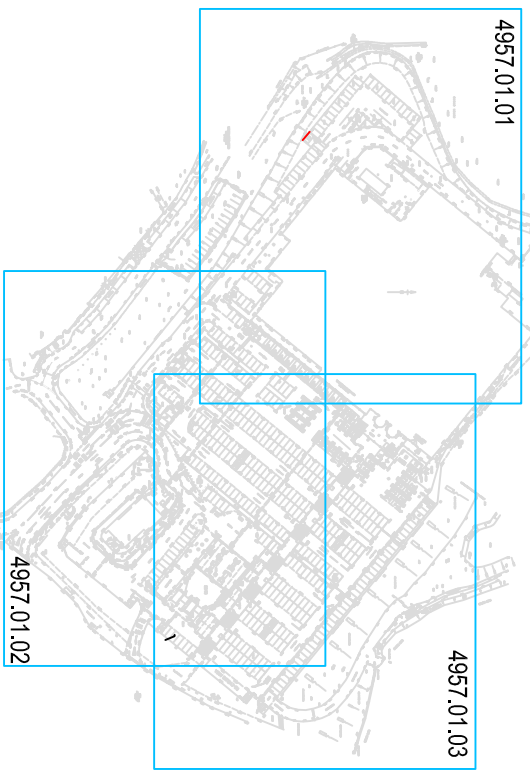

Revisions: Date: Amendment: Name: Checked:

Drawing Based Upon: 4242 H100

Status: Issue

Notes: Contractors are not to scale from this drawing. All dimensions to be checked on site and any discrepancies, omissions and/or errors between this drawing and information given elsewhere must be reported to this office. If in doubt, ask.



North House, Capital Drive, Luton, Bedfordshire, MK1 1EP
T 01582 683 898 F 01582 683 899 E enquiries@rpsgroup.com W www.rpsgroup.com

Client: ASDA Stores Ltd

Project: ASDA Old Mill Lane, Barnsley

Title: Tree Constraints Plan Figure 1

Date: 06/03/2009 Scale: 1:250 Original Paper Size: A1

Drawn: EL Checked: BW Job No: JK4957

Dwg No: 4957.01.01 Rev: -

Architects Engineers Surveyors Arboriculturalists
Landscape Architects Services Consultants

