


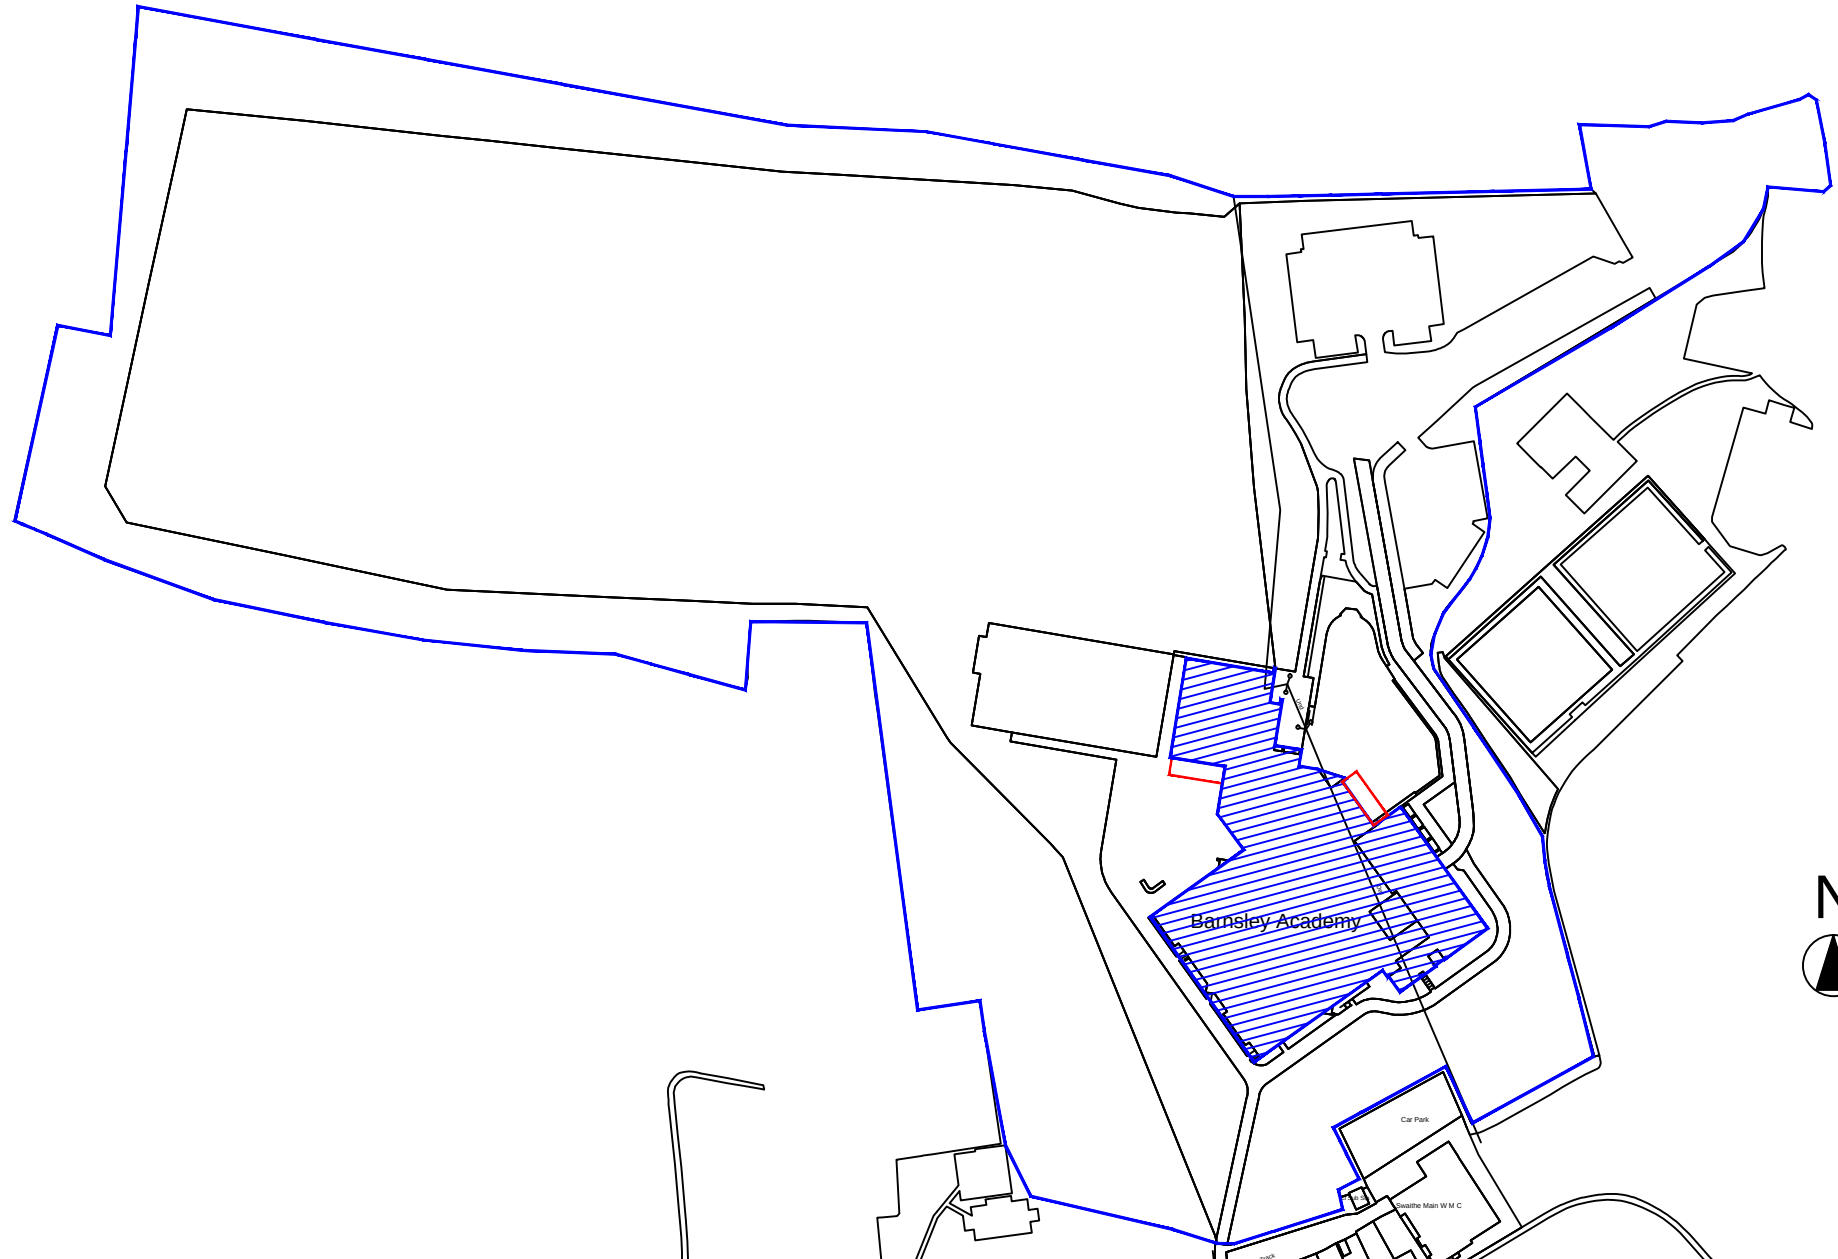

								GENERAL NOTES:	CLIENT	UNITED LEARNING TRUST	DRAWN	JR	FORDINGBRIDGE Inspiring sustainable design-build Fordingbridge Plc, Arundel Road, Fordingbridge, Basingstoke, West Sussex, BN18 0SD Tel: 01243 554455 Fax: 01243 554433 Email: info@fordingbridge.co.uk				
									PROJECT	BARNLEY ACADEMY PLAYGROUND	DATE	23/04/2013		SCALE	JOB No	DWG No.	REV
A	JR	08/05/13	ADDITIONAL CANOPY SHOWN								CHECKED			1:2500@A4	6568	6568-LP-01	A
REV	BY	DATE	DETAILS	REV	BY	DATE	DETAILS	FINISH	TITLE	SITE LOCATION PLAN							