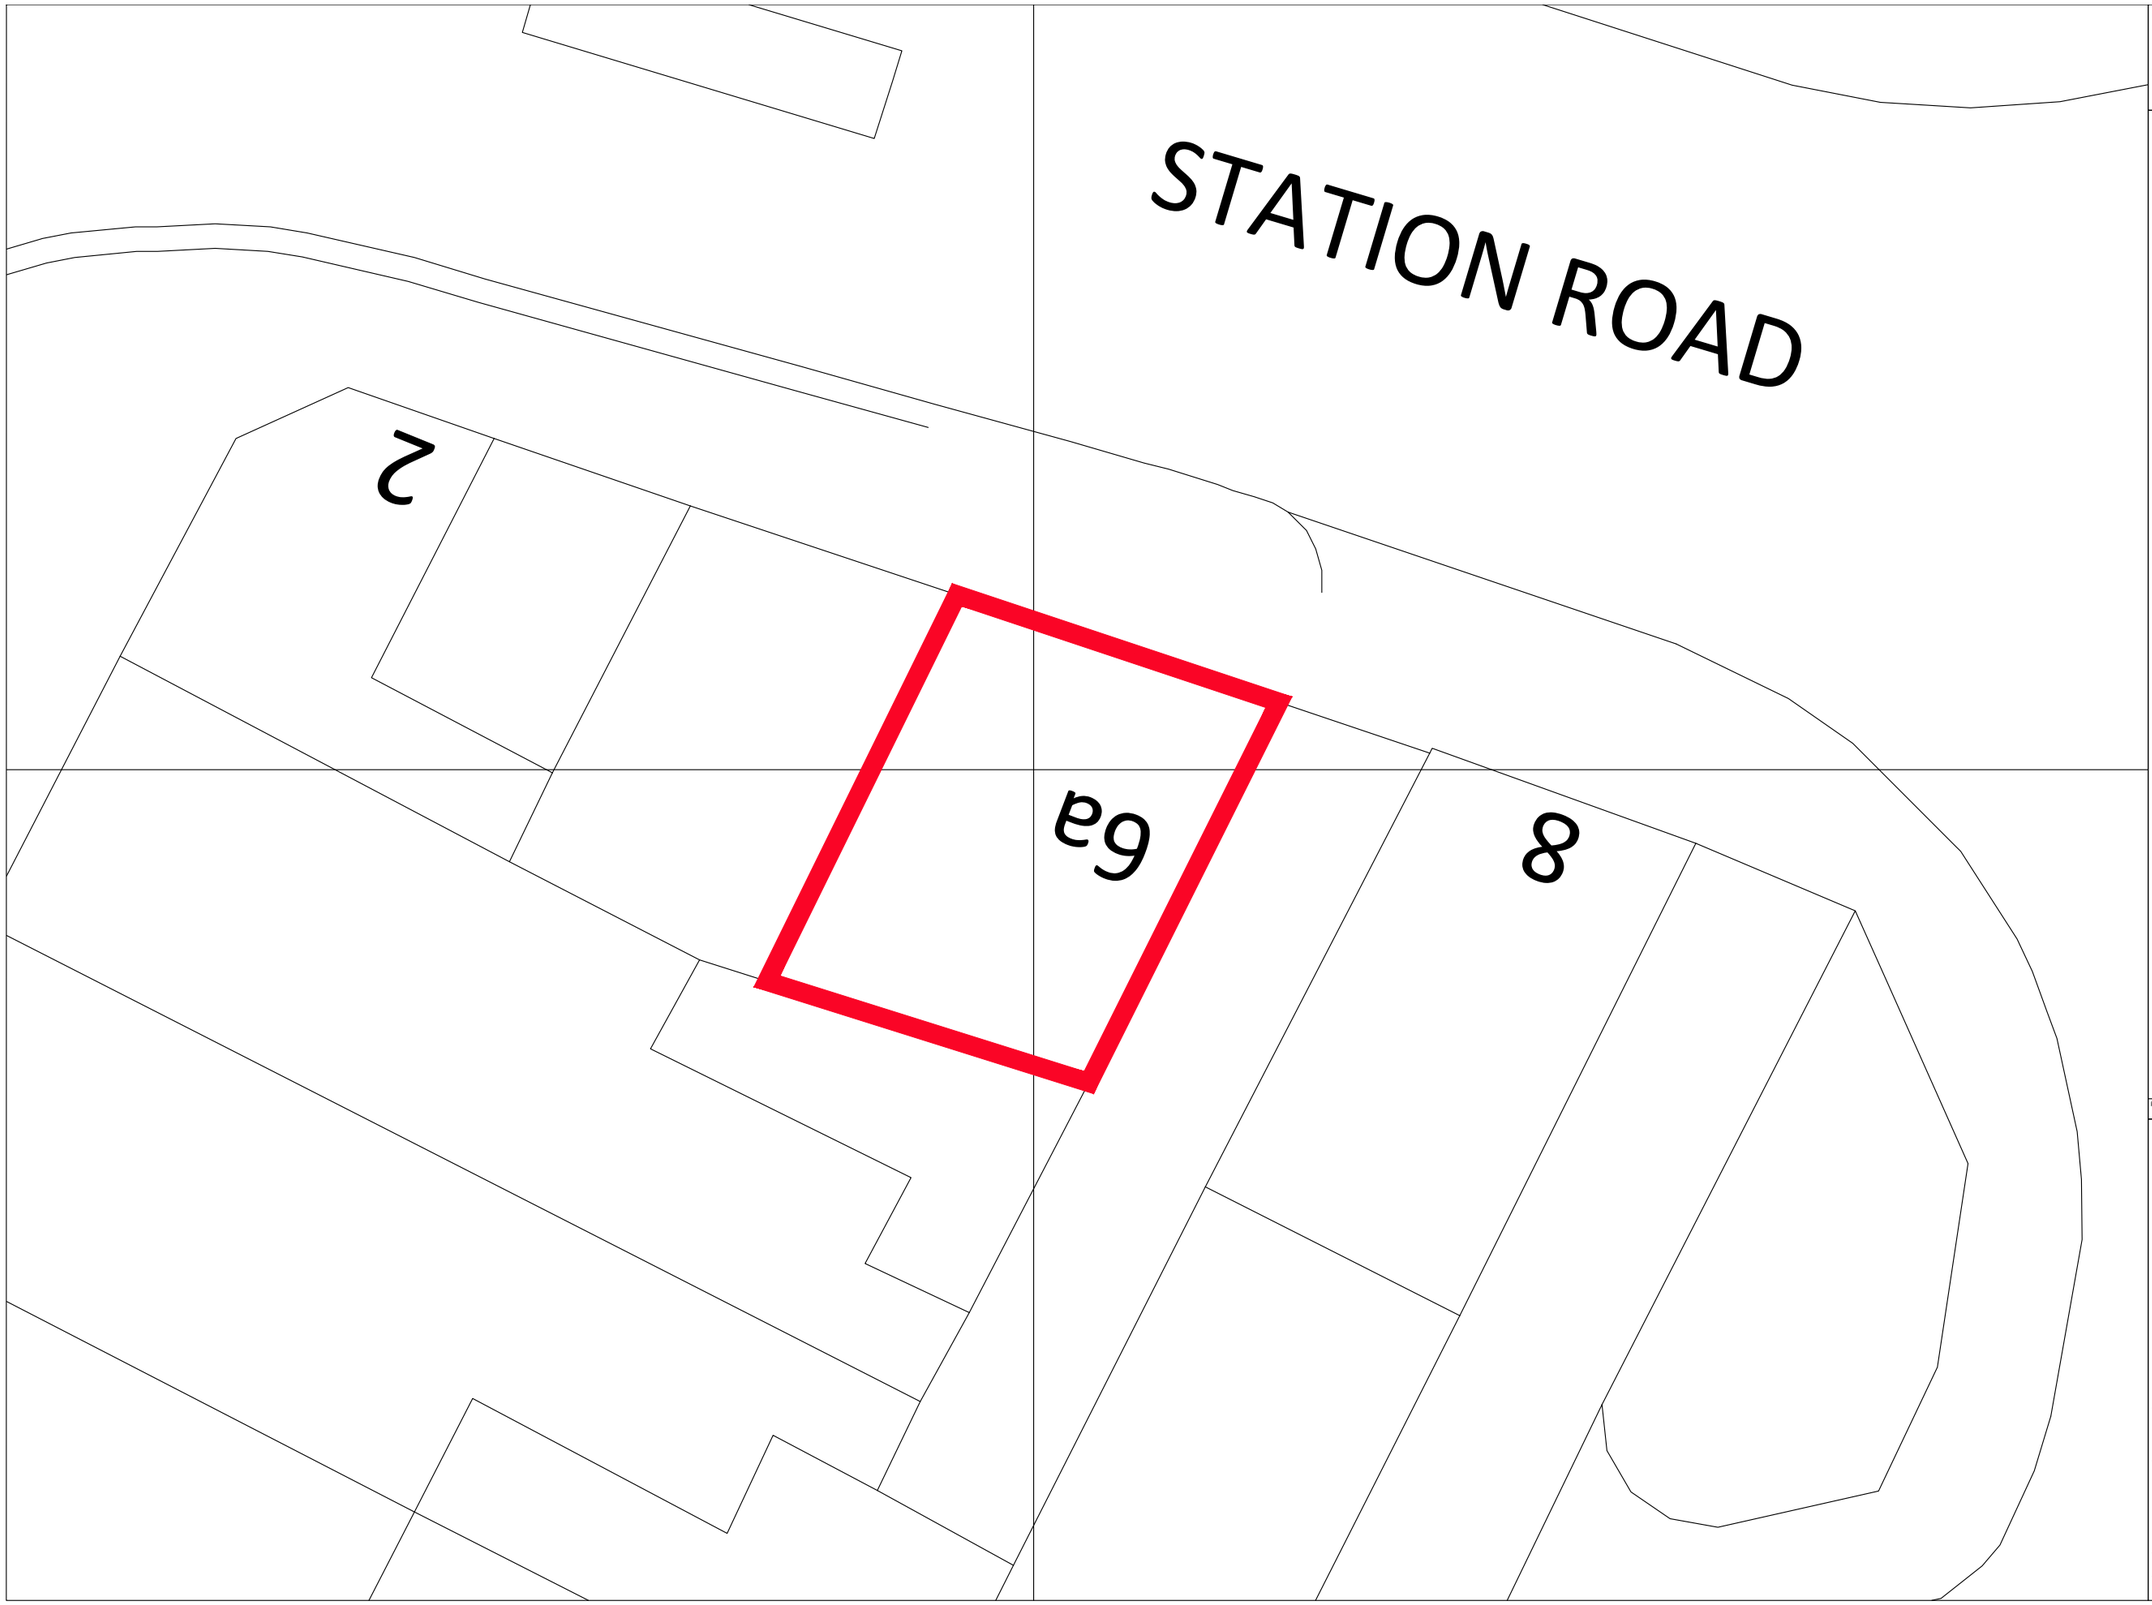

NOTES:
1. Do not scale this drawing to ascertain dimensions. In all cases figured dimensions to be followed. All dimensions to be checked on site before work commences
2. © This drawing is the copyright of Llana Design Services Limited and may not be reproduced in part or in whole without prior written permission.

Rev.	Date	Description	Drawn	Approved

LLANA
Design Services Limited

LLANA DESIGN SERVICES LIMITED
16 HEYBECK LANE
DEWSBURY
WF12 7QY
Tel: +44 1924 440736

[redacted]

Client:
WALLIS POWER SPORT BETTING

Project:
PROPOSED BETTING SHOP
6A STATION ROAD, THURNSCOE, S63 0JR

Drawing:
SITE PLAN

[redacted]

Scale: 1:100 @ A3	Drawn by: GT
Date: 11.05.23	Checked by: CT
Drawing no.: L0172/101	Revision: -