


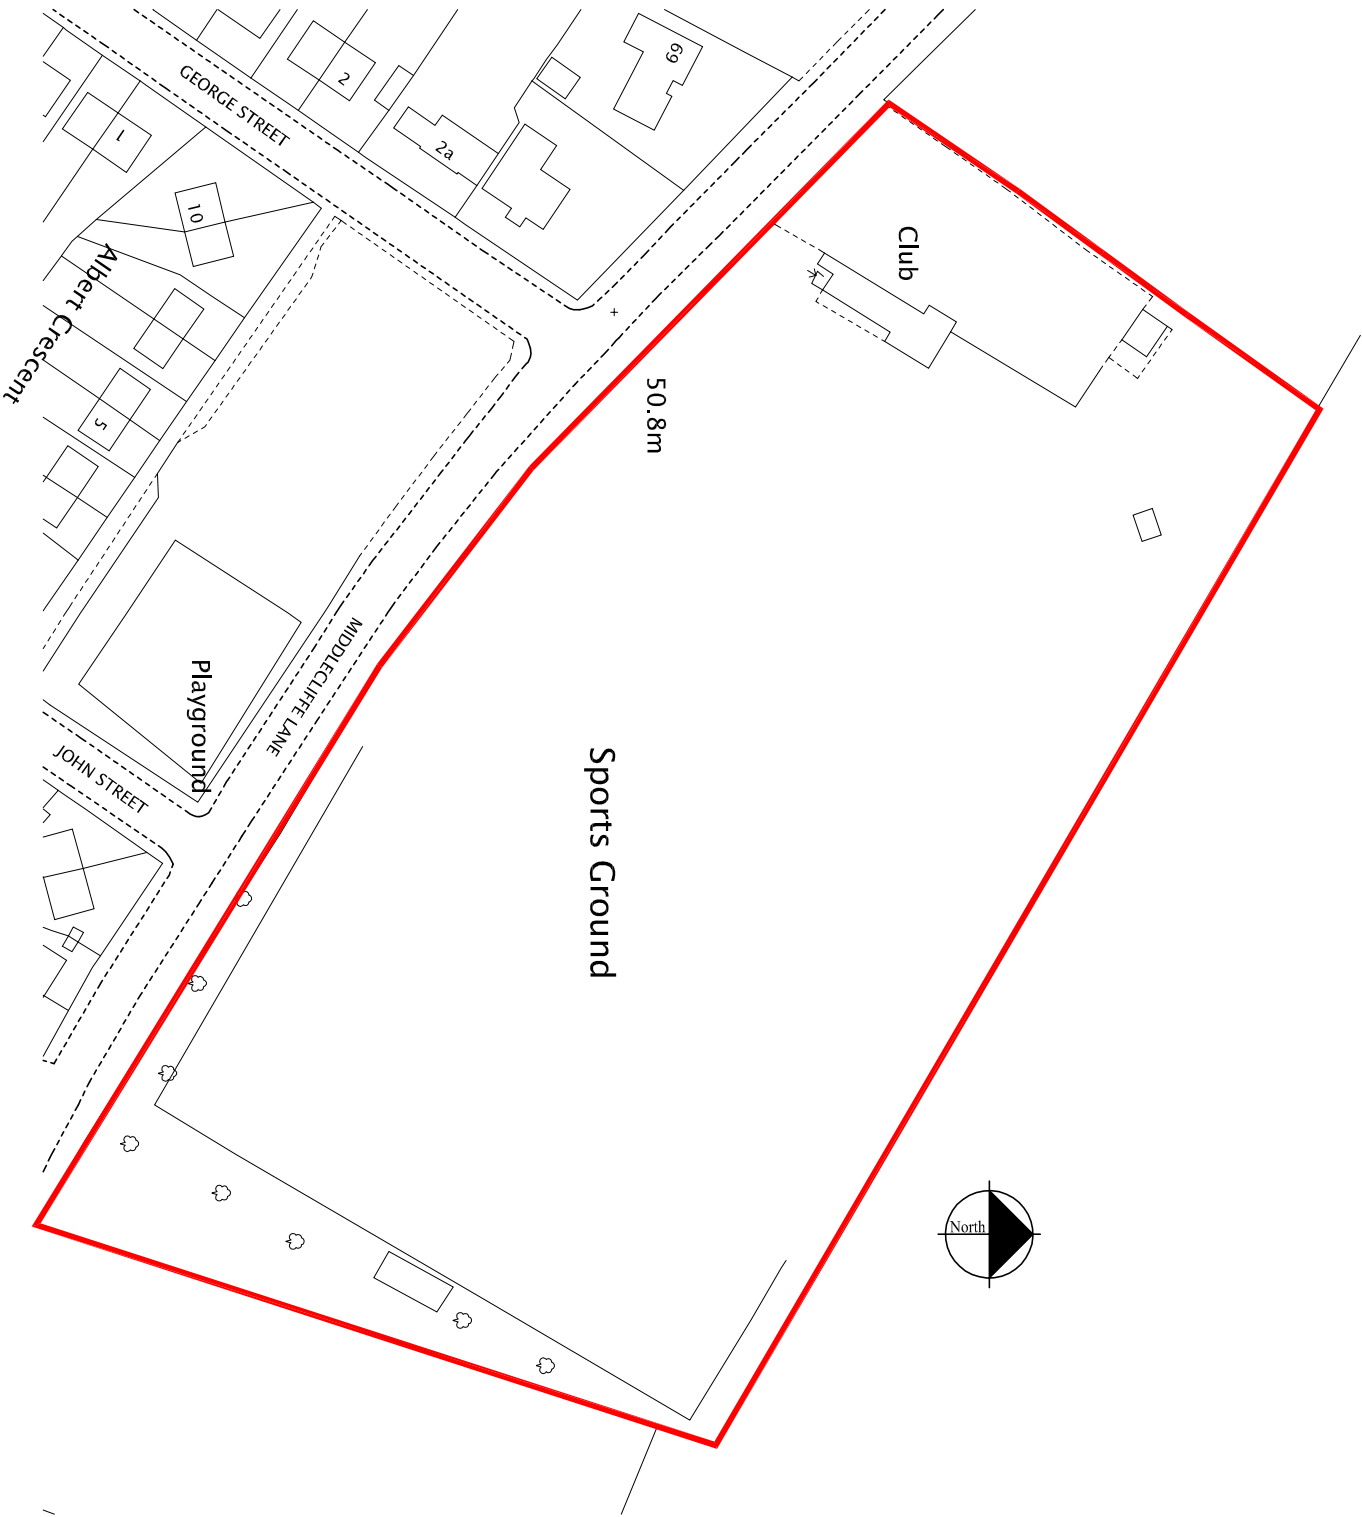

CLIENT
MR BAXTER

PROJECT
PROPOSED EXTENSION TO
HOUGHTON MAIN WMC


DRAWING OF
SITE LOCATION PLANS

MARKETING NAME

drawing no	rev	date
C11:302:07	—	APR 11
scale	drawn	checked by
1:1250	mrh	checked date

bpas is a trading name of mbas ltd

BPAS
architectural technologists
chartered environmentalists
code for sustainable homes assessors
domestic energy assessors
non domestic energy assessors
sap assessors

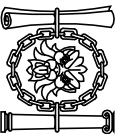

14 nether avenue
grenoside, sheffield
Tel: 0114 2570044

carbon efficient solutions in the built environment