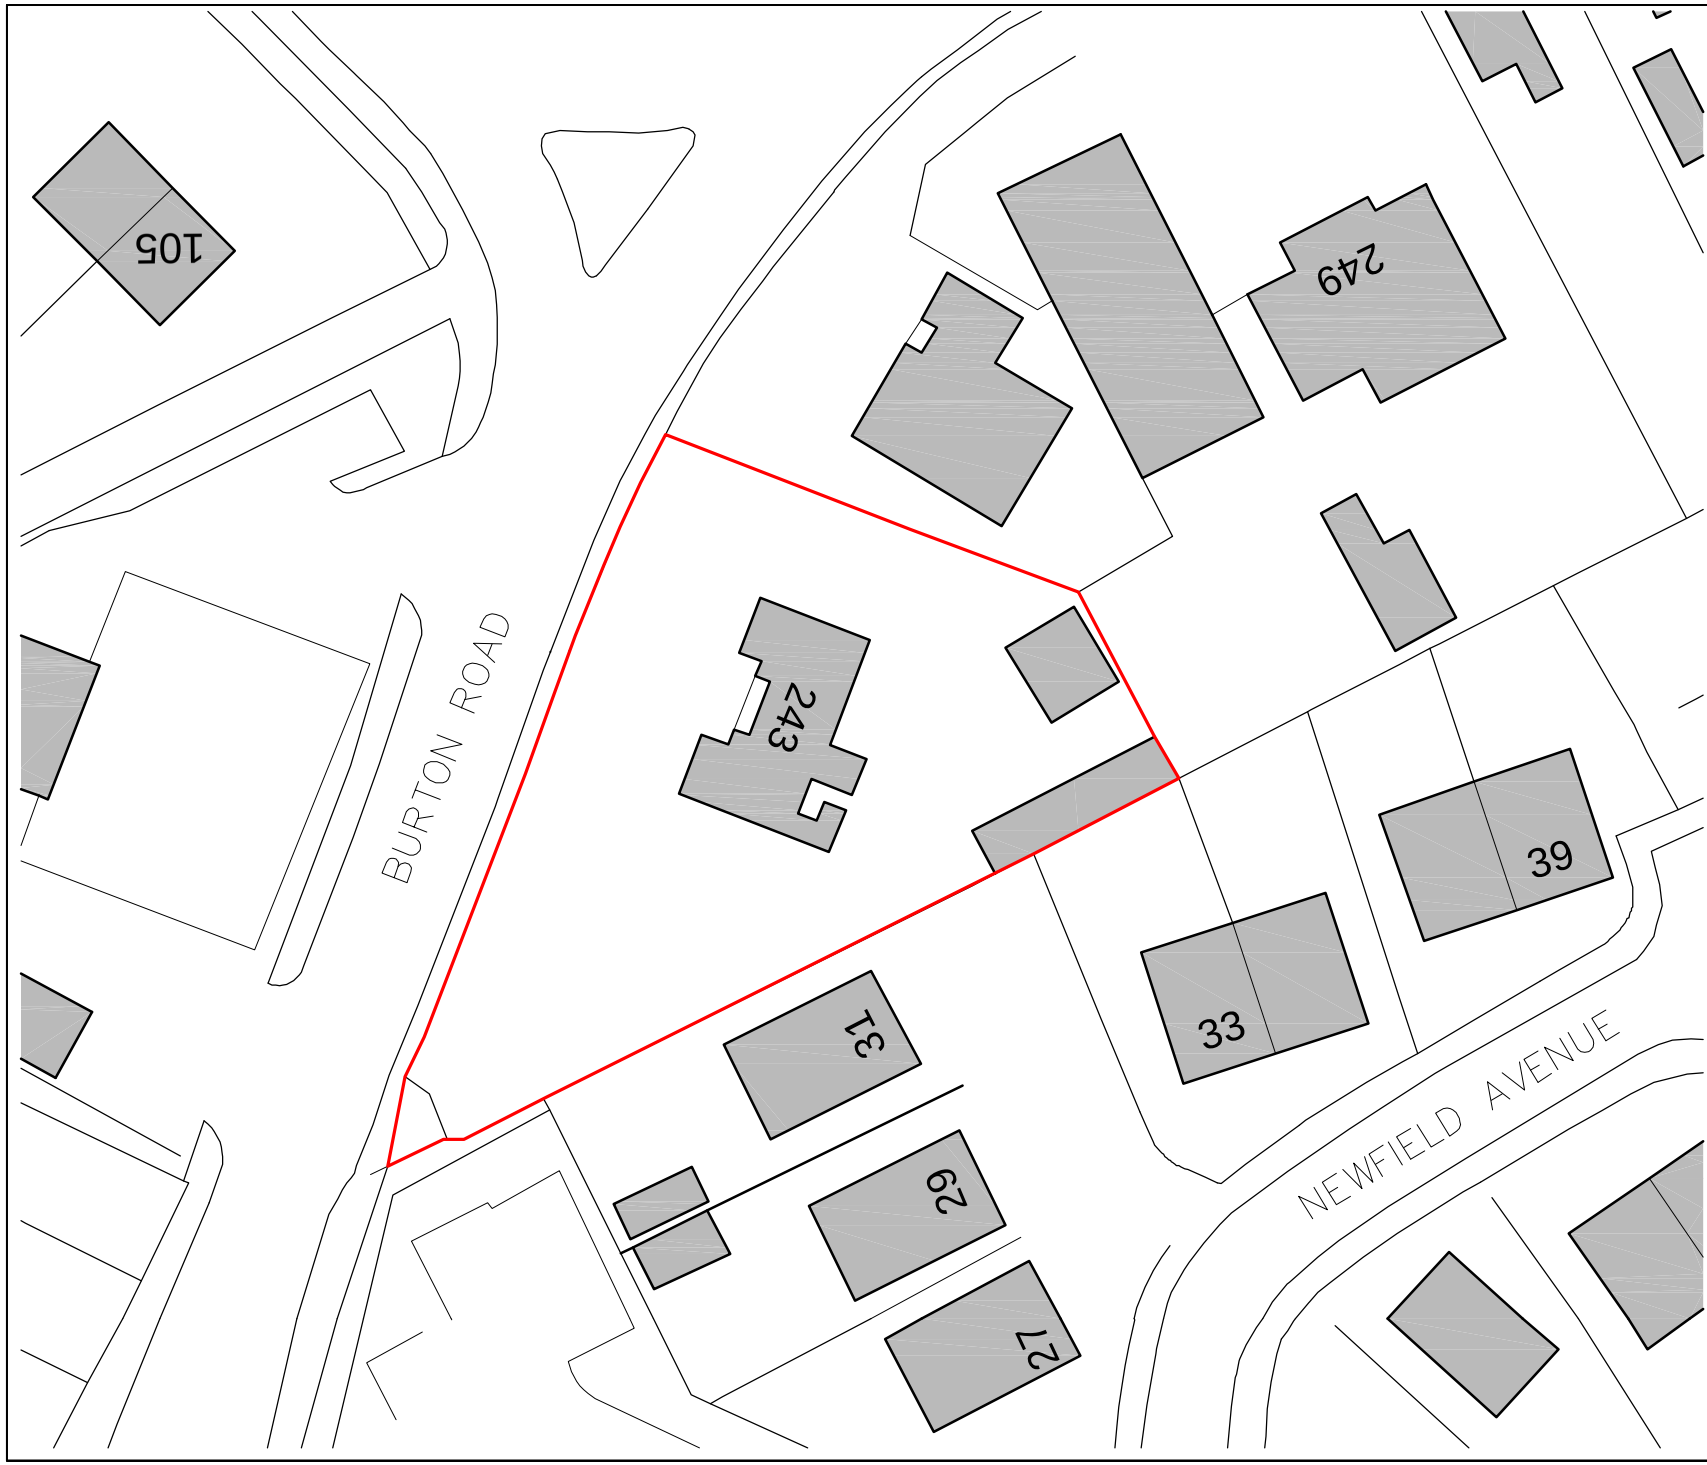


REVISIONS

	Date	Description	By
A	01.09	Removal of house type 1 together with alteration to the road and housing layout	SS
B	02.09	Alteration of the road and housing layout	SS

DO NOT SCALE FROM DRAWING FOR CONSTRUCTION PURPOSES

Application Site

FGB Fennell, Green & Bates
MINING ENGINEERS, SURVEYORS & ENVIRONMENTAL CONSULTANTS

FENNELL, GREEN & BATES
25 Smyth Street
Wakefield
West Yorkshire
WF1 1ED

Tel - 01924 372197
Fax - 01924 385559

e-mail - fgb@fgb-surveyors.co.uk

Client
Mr Wilf Conway
243 Burton Road
Monk Bretton
Barnsley
S71 2QA

Site Name
243 Burton Road, Monk Bretton, Barnsley, S71 2QA

Project Title
Proposed Erection of 3 No. Dwellings

Scale	Date	Drawn by	Checked
1:500	Oct 2008	SS	JC

Dwg. title
Location Plan

DWG No.	Job. no.	Rev.
BR/1193-03A	08-10-1193B	B

PLOT SIZE: A4. PLOT SCALE: 1:1