


0 1 2 3 4 5m
Scale 1:100

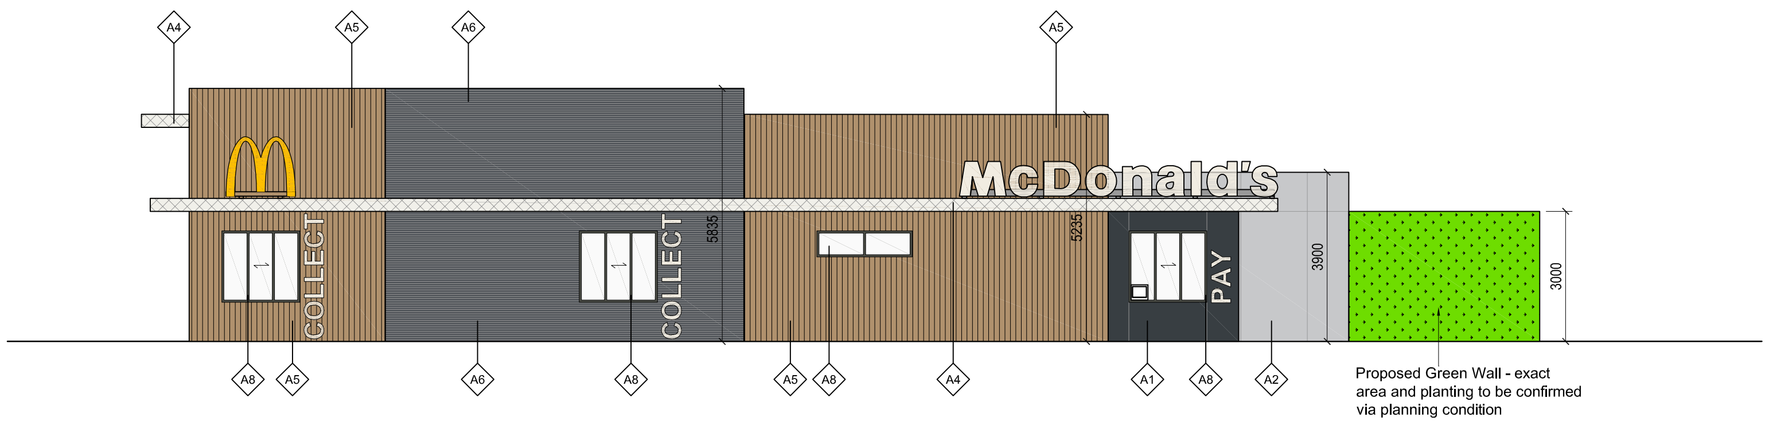


Proposed Elevation A

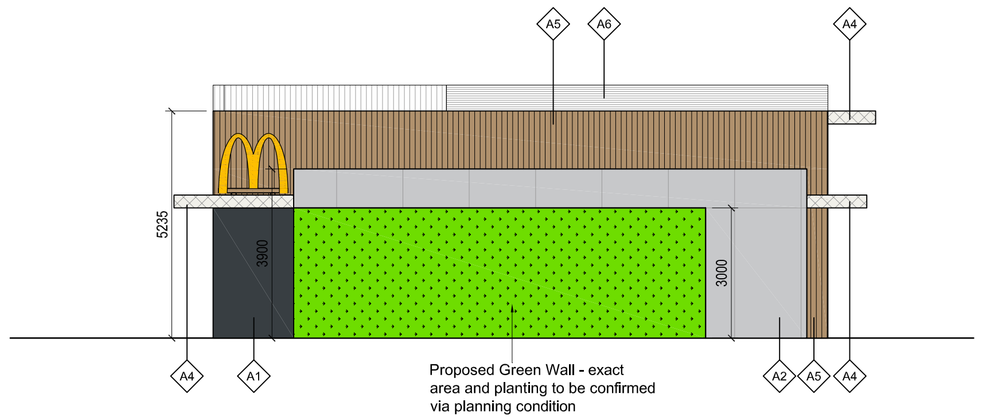


Proposed Elevation B

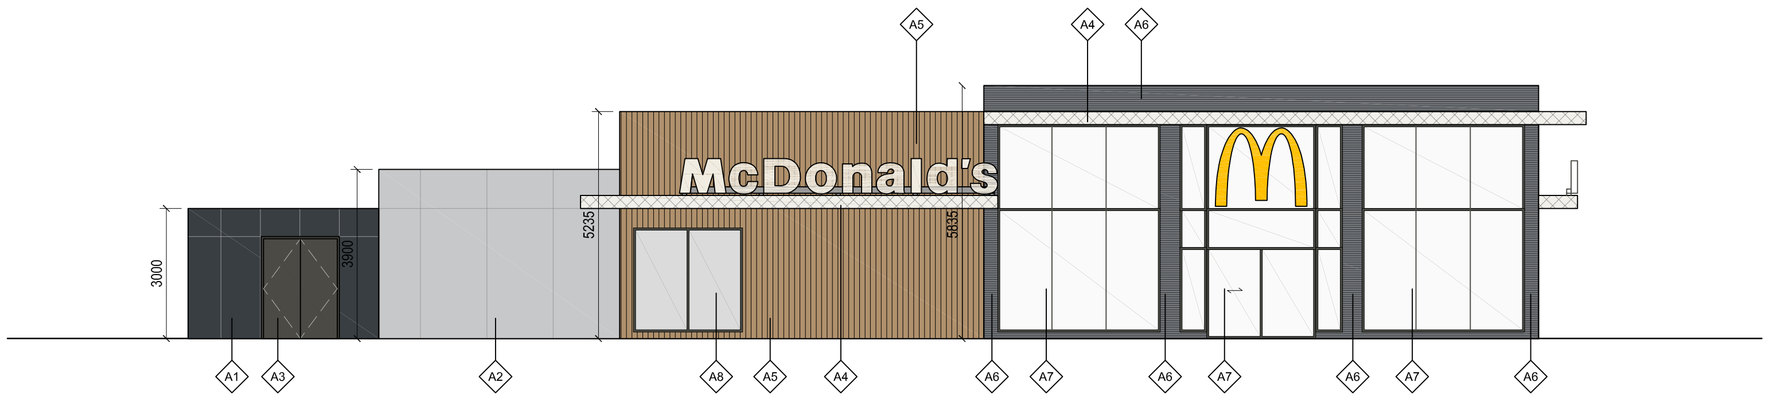

Proposed Elevation C

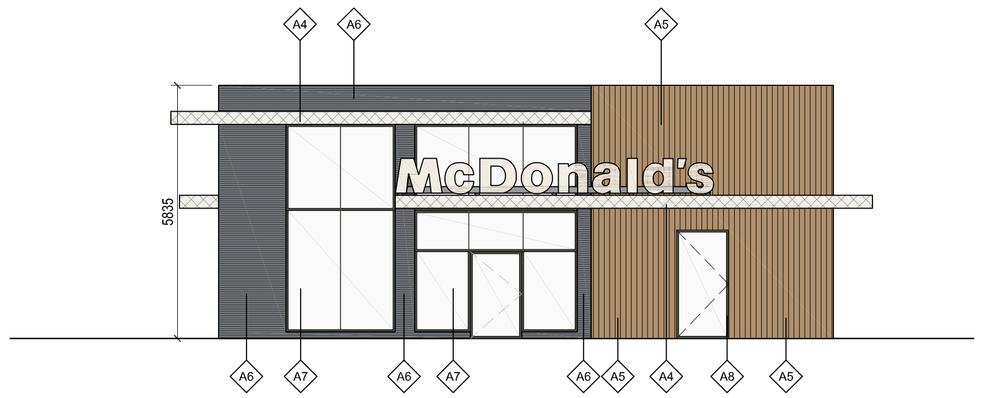

Proposed Elevation D

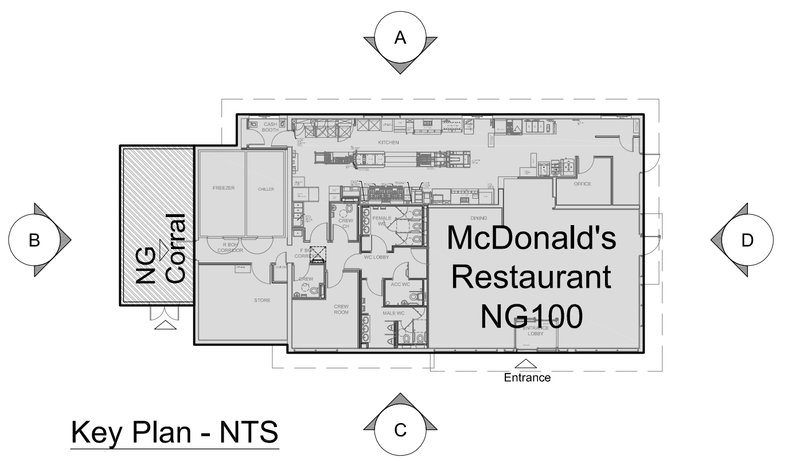

Key Plan - NTS

Proposed Building Elevations

NOTES

- All dimensions and levels are to be checked on site.
- Any discrepancies are to be reported to the architect before any work commences.
- This drawing shall not be scaled to ascertain any dimensions. Work to figured dims only.
- This drawing shall not be reproduced without express written permission from AEW.
- Title overlay drawings and ownership boundaries are produced using all reasonable endeavours. AEW cannot be responsible for the accuracy or scale discrepancy of base plans supplied to them.
- All works are to be undertaken in accordance with Building Regulations and the latest British Standards.
- All proprietary materials and products are to be used strictly in accordance with the manufacturers recommendations.

CDM 2015

Client notified of duties: **At Design Workshop**

Principal Designer: **CSS**

Unless noted below, all known hazards have been highlighted on the drawing:

Drawing Based on:

- Scurr Architects Drawing Reference: XXXX-SA-XXXX-P005

MATERIALS LEGEND

A1 Corral
Grey cladding panels
A25.8.1 Antracite Grey

A2 Restaurant & Stores
Stone effect cladding panels
Natural Grey N2500

A3 Security Doors
PPC Frame and door leaf
RAL 7022 Umbra Grey

A4 Canopies
Composite Panel
Alupanel on steel support structure
PPC RAL 9016 Traffic White

A5 Restaurant
Trespa Meteon strips
Random mix of
NW03 Harmony Oak
NW05 Loft Brown
NW08 Italian Walnut
NW14 French Walnut
NW16 Milano Terra

A6 Restaurant
Dark grey engineering brick

A7 Restaurant Glazing
Shopfront glazing with mastic jointed glazing panels
PPC RAL 9005 Jet Black frames

A8 Window and Doors
PPC RAL 9005 Jet Black frames

REV	Date	Drawn by: -	Checked by: -
A	12/04/2021	LMD	LB

Updated to show proposed green wall

Status: **S2** Purpose of Issue: **Information**

drawing stage: **Planning**

client: **McDonald's Restaurants Ltd**

project: **Gateway 36, Kestrel Way, Dearn Valley Parkway**

store: **8415**

drawing title: **Proposed Building Elevations**

date: **13/07/2020** drawn: **LMD**

scale@A1: **1:100** checked: **LB**

Rev **A**

Job No **11627_AEW_8415_0005**

aew architects
0161 214 4370
www.aewarchitects.com