


Location Plan 1:1250

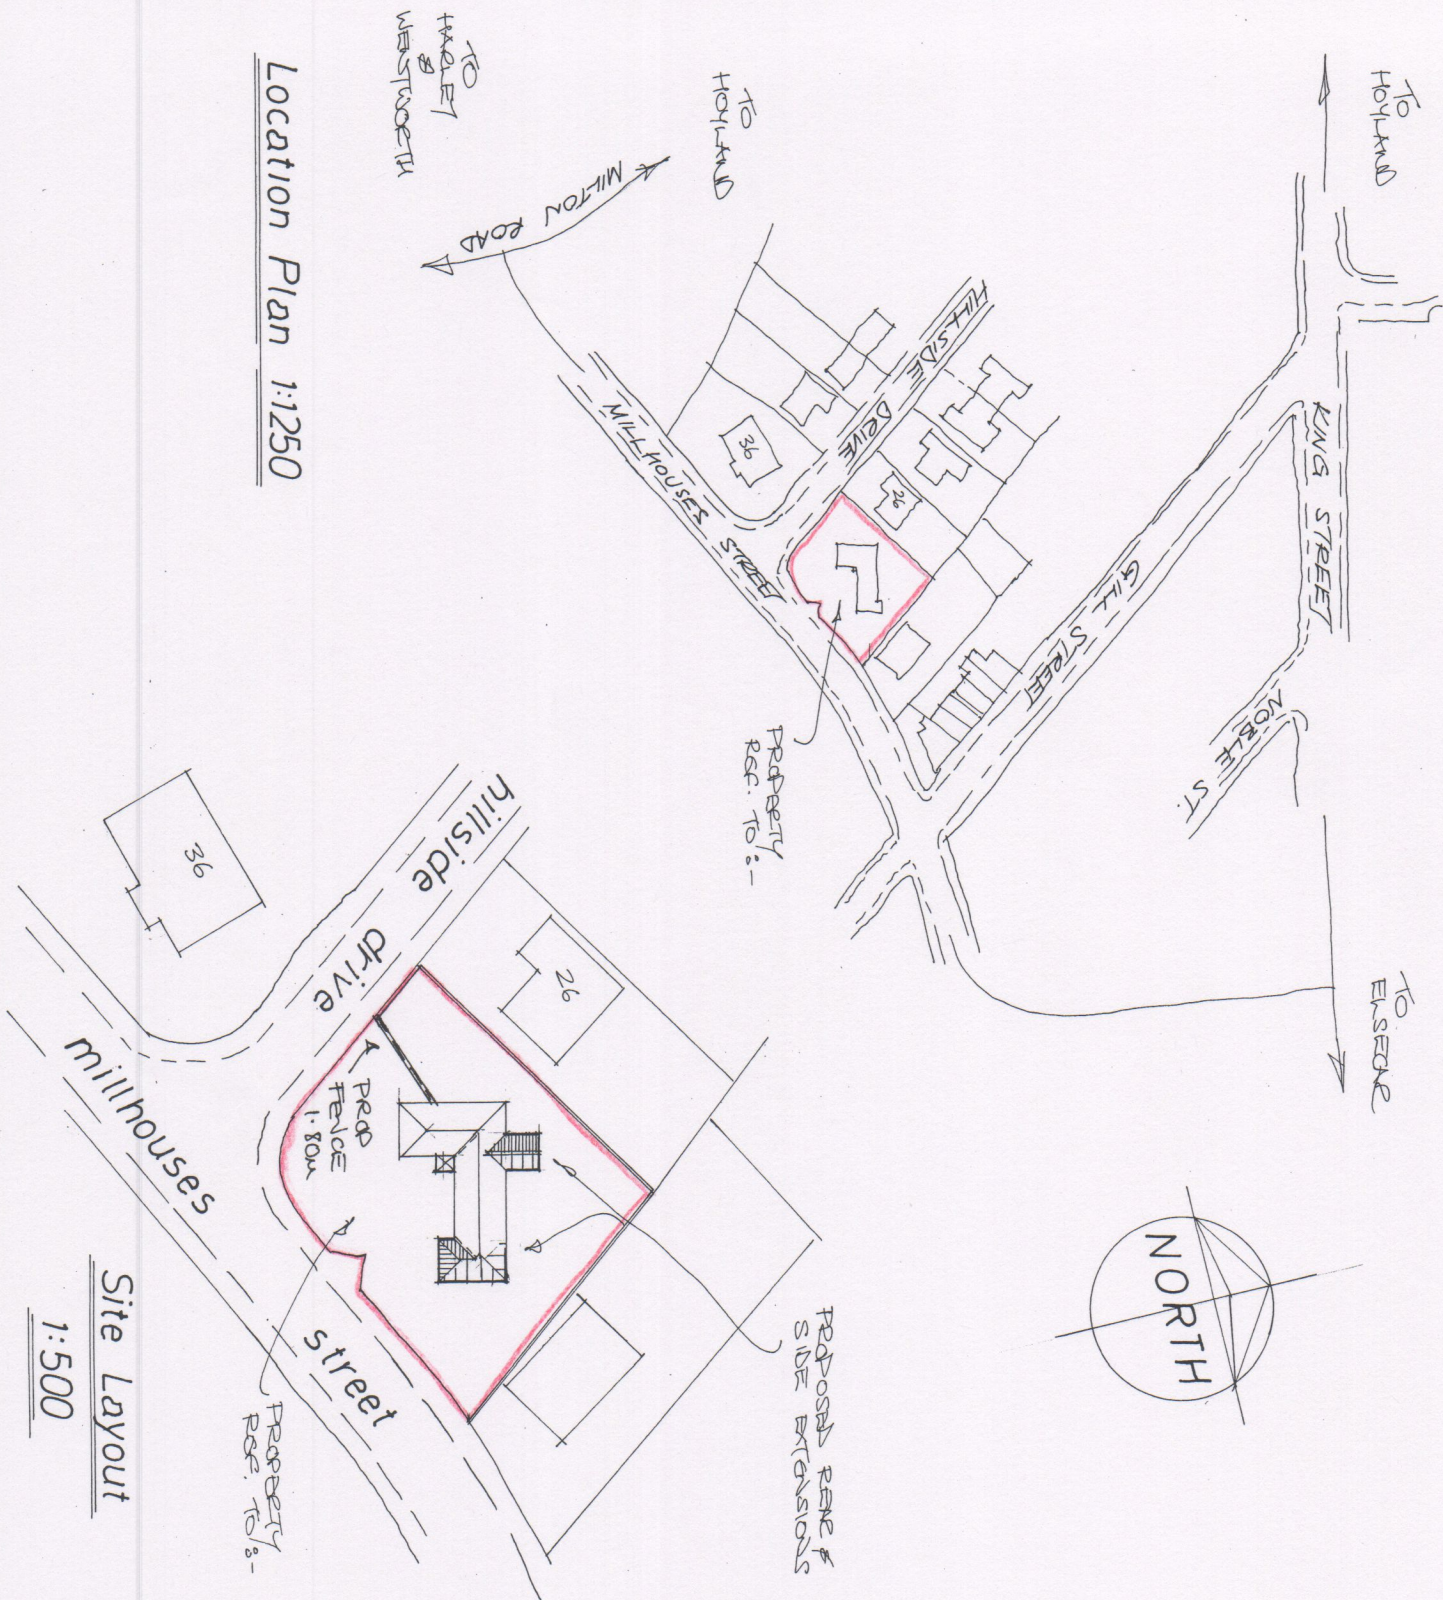

Site Layout 1:500

Planning:

B/Regs:

Garry Greetham Associates Residential Design Consultant Westwood House 18 Carr Lane Tonkersley Barnsley S75 3BE Tel(01226)746573	
PROJECT	Various Extensions
CLIENT	Mr. & Mrs. A. Mott
TITLE	Site & Location Layouts
ADDRESS	"Hillside" Street, 38 Millhouses, S74 9LT Hoyland, Barnsley.
DRAWN BY	999
SCALE	AS SHOWN
DRAWING No	939-01
DATE	Oct 20
REV	
Member of the Chartered Institute of Architectural Technologists	

Rev	Notes	Date