

ALL SCALES @ A3

EXACT SIGNAGE POSITIONS TO BE DETERMINED ON SITE BY ARCHITECT.
This scheme is a visual representation of our signage proposal. Sizes, colours and physical attributes of the actual signage may vary due to the limitations of the manufacturing process. This document is the property of Omega Signs Ltd. and must not be passed on to third parties without consent. Any unauthorised use of this document will result in a design fee being charged. Copyright © Omega Signs 2016.

Omega Signs Ltd, Newmarket Approach, Leeds, LS9 0RJ
T: 0113 240 3000 F: 0113 249 2228
E: info@omega-signs.co.uk W: www.omega-signs.co.uk



Issue No.	Date	Brief Description	Raised	Amended

AMENDMENTS
(Latest issue number applies)



SCALE	CREATED	JOB NUMBER
NTS	23-03-17	25120PL01
MANAGER	DESIGNER	ISSUE
R Galea	G Hughes	1

SIGN TYPE	DESCRIPTION
GRAPHICS (00)	Cafe graphics to glazing.
LOCATION	
D	SPECIFICATION
QUANTITY	960mm x 590mm
O3	
M1 CODE	ASEVINYL008



SIGN TYPE	DESCRIPTION
White Vinyl	Block out vinyl for cafe windows
LOCATION	
DD	SPECIFICATION
QUANTITY	960mm x 590mm
O3	
M1 CODE	ASEVINYL008



SIGN TYPE	DESCRIPTION
GRAPHICS (00)	Fresh graphics to glazing.
LOCATION	
E	SPECIFICATION
QUANTITY	as shown
O2	
M1 CODE	ASEVINYL008



SIGN TYPE	DESCRIPTION
White Vinyl	Block out vinyl
LOCATION	
EE	SPECIFICATION
QUANTITY	1 @ 1525mm x 1010mm 1 @ 1525mm x 670mm
O2	
M1 CODE	ASEVINYL008

SIGN TYPE	DESCRIPTION
ACM &White Vinyl	ACM and vinyl for white seasonal area
LOCATION	
F	SPECIFICATION
QUANTITY	4100mm x 2000mm
O1	
M1 CODE	ASEVINYL008


Proposed



Existing



SCALE 1 : 50
SCALE 1 : 1

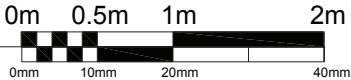

BARNESLEY

OmegaSigns[®]
the sign of excellence

ALL SCALES @ A3

EXACT SIGNAGE POSITIONS TO BE DETERMINED ON SITE BY ARCHITECT.
This scheme is a visual representation of our signage proposal. Sizes, colours and physical attributes of the actual signage may vary due to the limitations of the manufacturing process. This document is the property of Omega Signs Ltd. and must not be passed on to third parties without consent. Any unauthorised use of this document will result in a design fee being charge. Copyright © Omega Signs 2016.


Omega Signs Ltd, Newmarket Approach, Leeds, LS9 0RJ
T: 0113 240 3000 F: 0113 249 2228
E: info@omega-signs.co.uk W: www.omega-signs.co.uk



SCALE	CREATED	JOB NUMBER
1:50	23-03-17	25120PL01
MANAGER	DESIGNER	ISSUE
R Galea	G Hughes	1

SIGN TYPE	DESCRIPTION
GRAPHICS (00)	Graphics to hide fixtures at front entrance
LOCATION	
G	SPECIFICATION
QUANTITY	as shown
16	
M1 CODE	ASEVINYL008


860

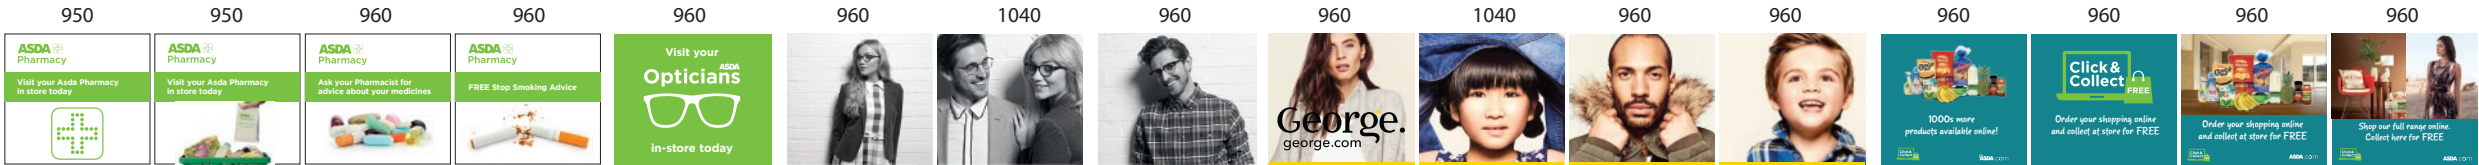


SIGN TYPE	DESCRIPTION
White Vinyl	Block out vinyl for window graphics
LOCATION	
GG	SPECIFICATION
QUANTITY	As shown above
16	
M1 CODE	ASEVINYL008



Proposed

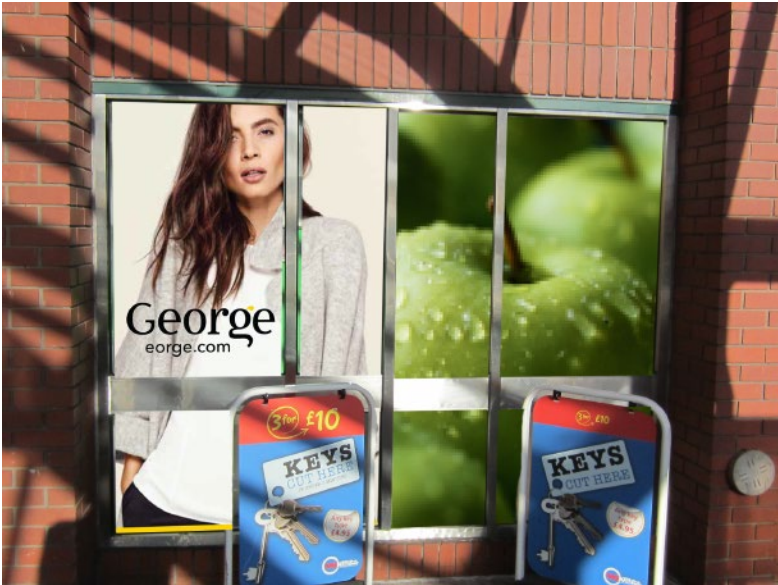

Existing

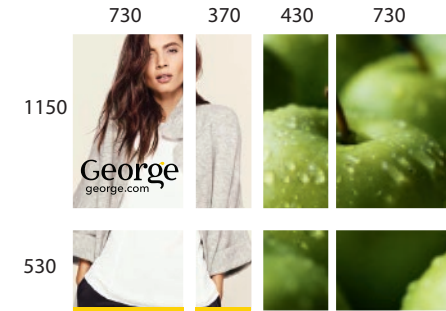

SIGN TYPE	DESCRIPTION
White Vinyl	Block out vinyl for window graphics
LOCATION	
HH	SPECIFICATION
QUANTITY	As shown above
O8	
M1 CODE	ASEVINYL008

SIGN TYPE	DESCRIPTION
Remove	Remove only redundant totem
LOCATION	
3, 4	SPECIFICATION
QUANTITY	As shown above
O2	
M1 CODE	ASEVINYL008

SCALE 1 : 50
SCALE 1 : 1
0m 0.5m 1m 2m
0mm 10mm 20mm 40mm

BARNESLEY



ALL SCALES @ A3

EXACT SIGNAGE POSITIONS TO BE DETERMINED ON SITE BY ARCHITECT.
This scheme is a visual representation of our signage proposal. Sizes, colours and physical attributes of the actual signage may vary due to the limitations of the manufacturing process. This document is the property of Omega Signs Ltd. and must not be passed on to third parties without consent. Any unauthorised use of this document will result in a design fee being charged. Copyright © Omega Signs 2016.

Omega Signs Ltd, Newmarket Approach, Leeds, LS9 0RJ
T: 0113 240 3000 F: 0113 249 2228
E: info@omega-signs.co.uk W: www.omega-signs.co.uk



SCALE	CREATED	JOB NUMBER
1:50	23-03-17	25120PL01
MANAGER	DESIGNER	ISSUE
R Galea	G Hughes	1

SIGN TYPE	DESCRIPTION
E1 (03)	Totem sign with illumination to header panel ASDA letters only. Vinyl offers and LED price change display
LOCATION	
5	SPECIFICATION
QUANTITY	2650mm x 7000mm
01	
M1 CODE	ASETOTEM001

SIGN TYPE	DESCRIPTION
PFS NOTICES	Remove old statutory notices and install new.
LOCATION	
01	SPECIFICATION
01	n/a
M1 CODE	...

SIGN TYPE	DESCRIPTION
VE1 HEAD (03)	Remove old SYMED and strapline. Install new 24hrs strapline.
LOCATION	
06	SPECIFICATION
QUANTITY	2650mm x 240mm
01	
M1 CODE	ASETOTEM001

BARNESLEY



ALL SCALES @ A3

EXACT SIGNAGE POSITIONS TO BE DETERMINED ON SITE BY ARCHITECT.
This scheme is a visual representation of our signage proposal. Sizes, colours and physical attributes of the actual signage may vary due to the limitations of the manufacturing process. This document is the property of Omega Signs Ltd, and must not be passed on to third parties without consent. Any unauthorised use of this document will result in a design fee being charged. Copyright © Omega Signs 2016.

Omega Signs Ltd, Newmarket Approach, Leeds, LS9 0RJ
T: 0113 240 3000 F: 0113 249 2228
E: info@omega-signs.co.uk W: www.omega-signs.co.uk

24 Hours

SIGN TYPE	DESCRIPTION
VEA2 (03)	Replacement vinyl slats for totem.
LOCATION	
07	SPECIFICATION
QUANTITY	2650mm x 1200mm
01	
M1 CODE	ASETOTEM001



Reverse

SIGN TYPE	DESCRIPTION
PFS PAY POINT	Remove old vinyl pay point signs and install new.
LOCATION	
2	SPECIFICATION
QUANTITY	n/a
02	
M1 CODE	...


SIGN TYPE	DESCRIPTION
PFS STANCHION	Remove old Stanchion Pump Signs and install new.
LOCATION	
01	SPECIFICATION
QUANTITY	TBA
04	
M1 CODE	...

SIGN TYPE	DESCRIPTION
PFS STANCHION	Remove old Stanchion mounted numbers (wings)
LOCATION	
01	SPECIFICATION
QUANTITY	TBA
09	
M1 CODE	...

Proposed



Existing

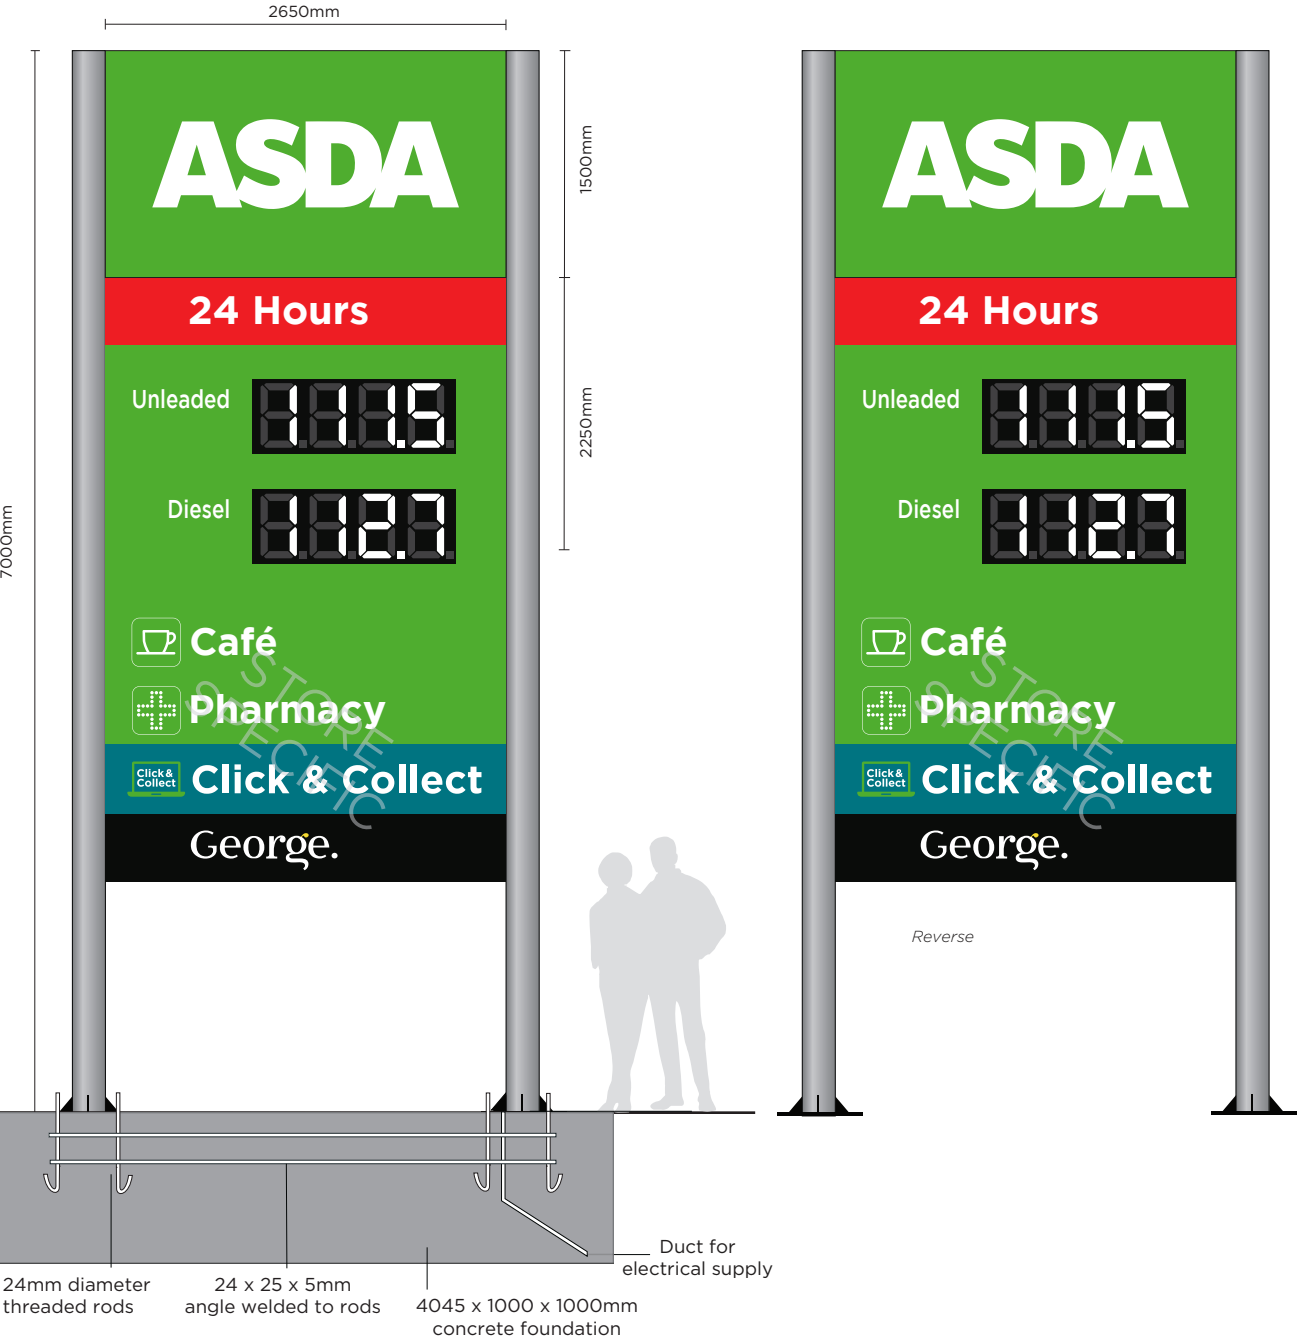

SCALE 1 : 50
SCALE 1 : 1



SCALE	CREATED	JOB NUMBER
1:50	23-03-17	25120PL01
MANAGER	DESIGNER	ISSUE
R Galea	G Hughes	1

BARNSELEY




ALL SCALES @ A3
EXACT SIGNAGE POSITIONS TO BE DETERMINED ON SITE BY ARCHITECT

This scheme is a visual representation of our signage proposal. Sizes, colours and physical attributes of the actual signage may vary due to the limitations of the manufacturing process. This document is the property of Omega Signs Ltd. and must not be passed on to third parties without consent. Any unauthorised use of this document will result in a design fee being charge.


Omega Signs Ltd, Newmarket Approach, Leeds, LS9 0RJ
T: 0113 240 3000 F: 0113 249 2228
E: info@omega-signs.co.uk W: www.omega-signs.co.uk

SIGN TYPE	DESCRIPTION
F1 (03)	Twin Post Opening hours sign.
LOCATION	
08, 09	SPECIFICATION
QUANTITY	1390mm x 1100mm
02	
M1 CODE	ASETWINPOST001

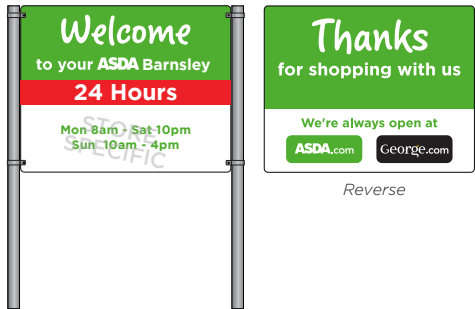

DESCRIPTION	SPECIFICATION
Wall mounted panel.	1390mm x 1100mm
SIGN TYPE	
FF (03)	
LOCATION	
10	
QUANTITY	
01	
MT CODE	ASETWINPOST001

SIGN TYPE	DESCRIPTION
NB (03)	Recycling sign with posts and brackets.
LOCATION	
11	SPECIFICATION
QUANTITY	1390mm x 1100mm
01	
M1 CODE	ASETWINPOST001

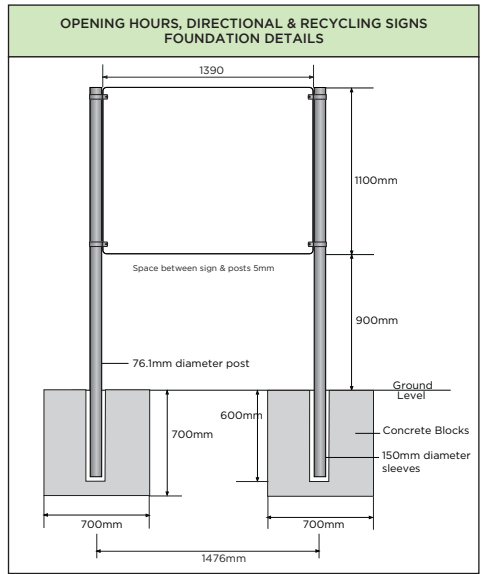

SCALE 1 : 50

0m 0.5m 1m 2m

SCALE 1 : 1

0mm 10mm 20mm 40mm



SCALE	CREATED	JOB NUMBER
1:50	23-03-17	25120PLO1
MANAGER	DESIGNER	ISSUE
R Galea	G Hughes	1