
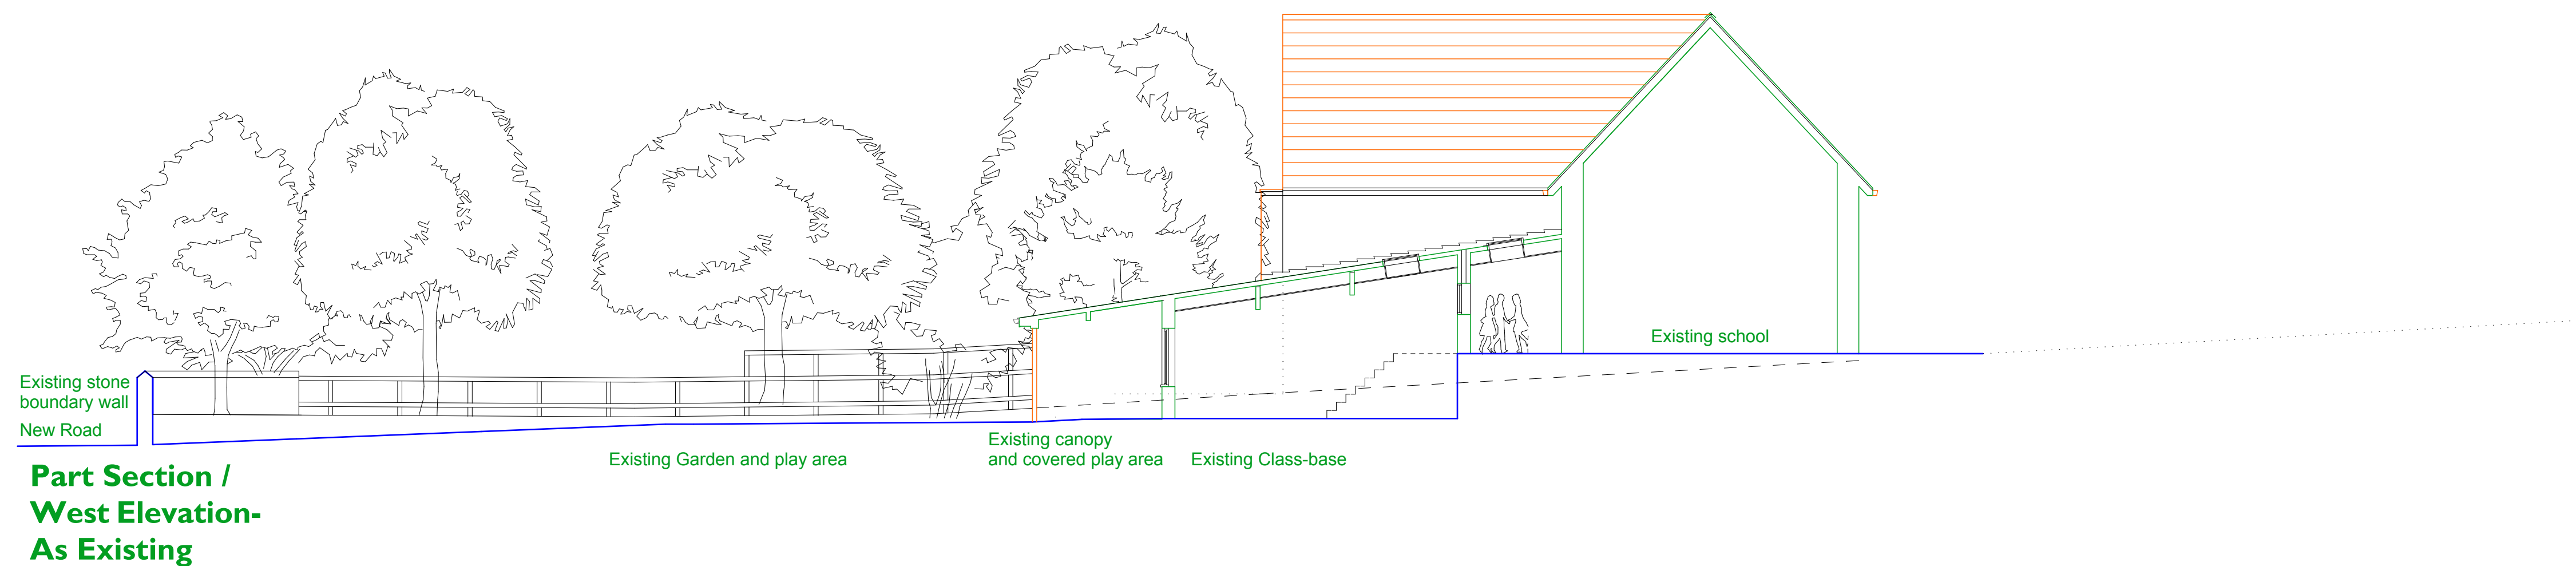


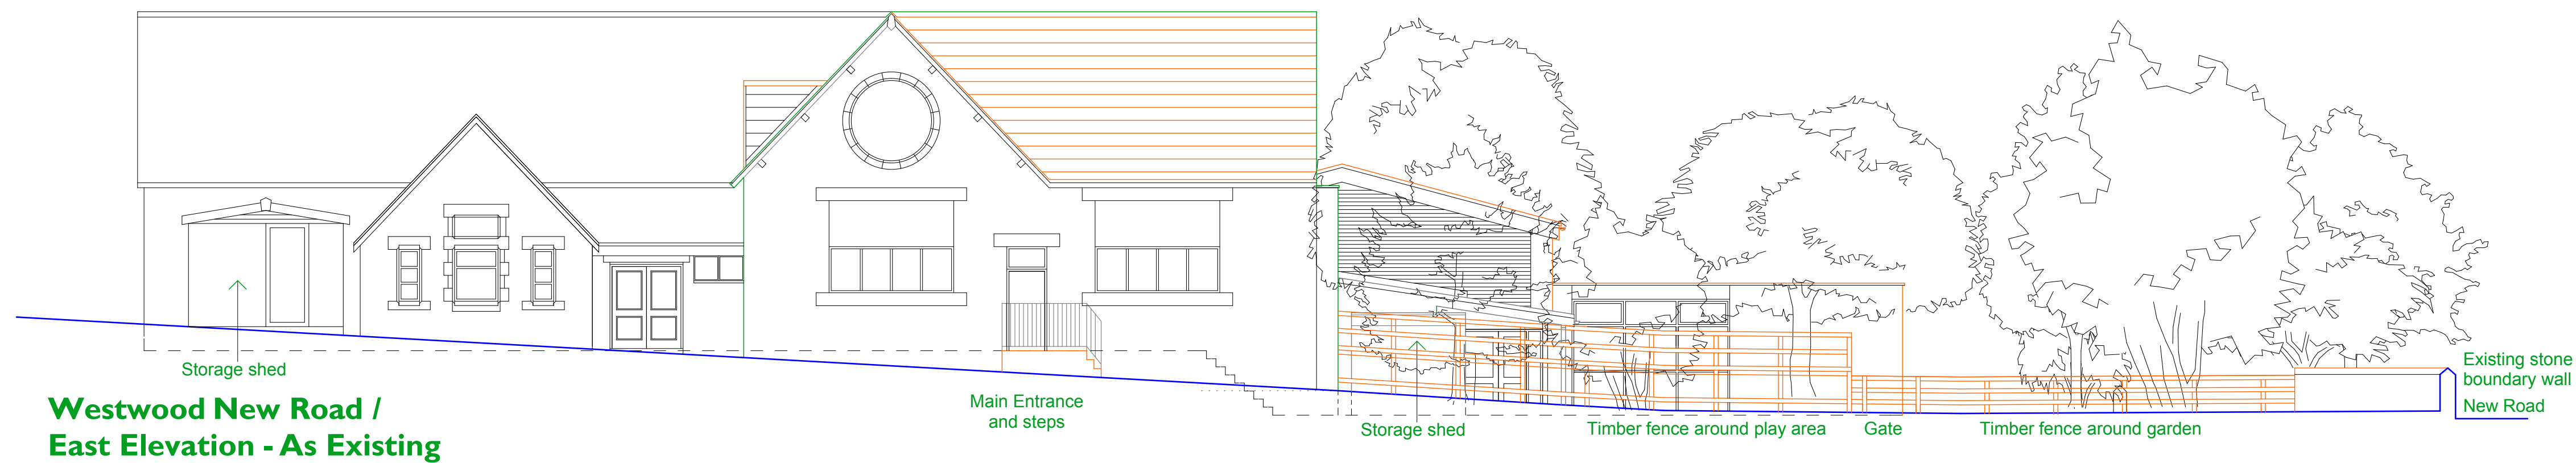

94 The Mount, York, YO24-1AR Tel: 01904 623034 Fax: 01904 634869 Email: post@ppiy.co.uk		ppiy limited POTTS PARRY IVES + YOUNG Chartered Architects
TANKERSLEY ST PETERS CE(A) SCHOOL NEW FOUNDATION UNIT ELEVATIONS - AS EXISTING		
SCALE 1:100 DATE MAY 2010 DRAWN SAY / MDD	REV	2336A/002 All Drawings Strictly Copyright of PPI-Y