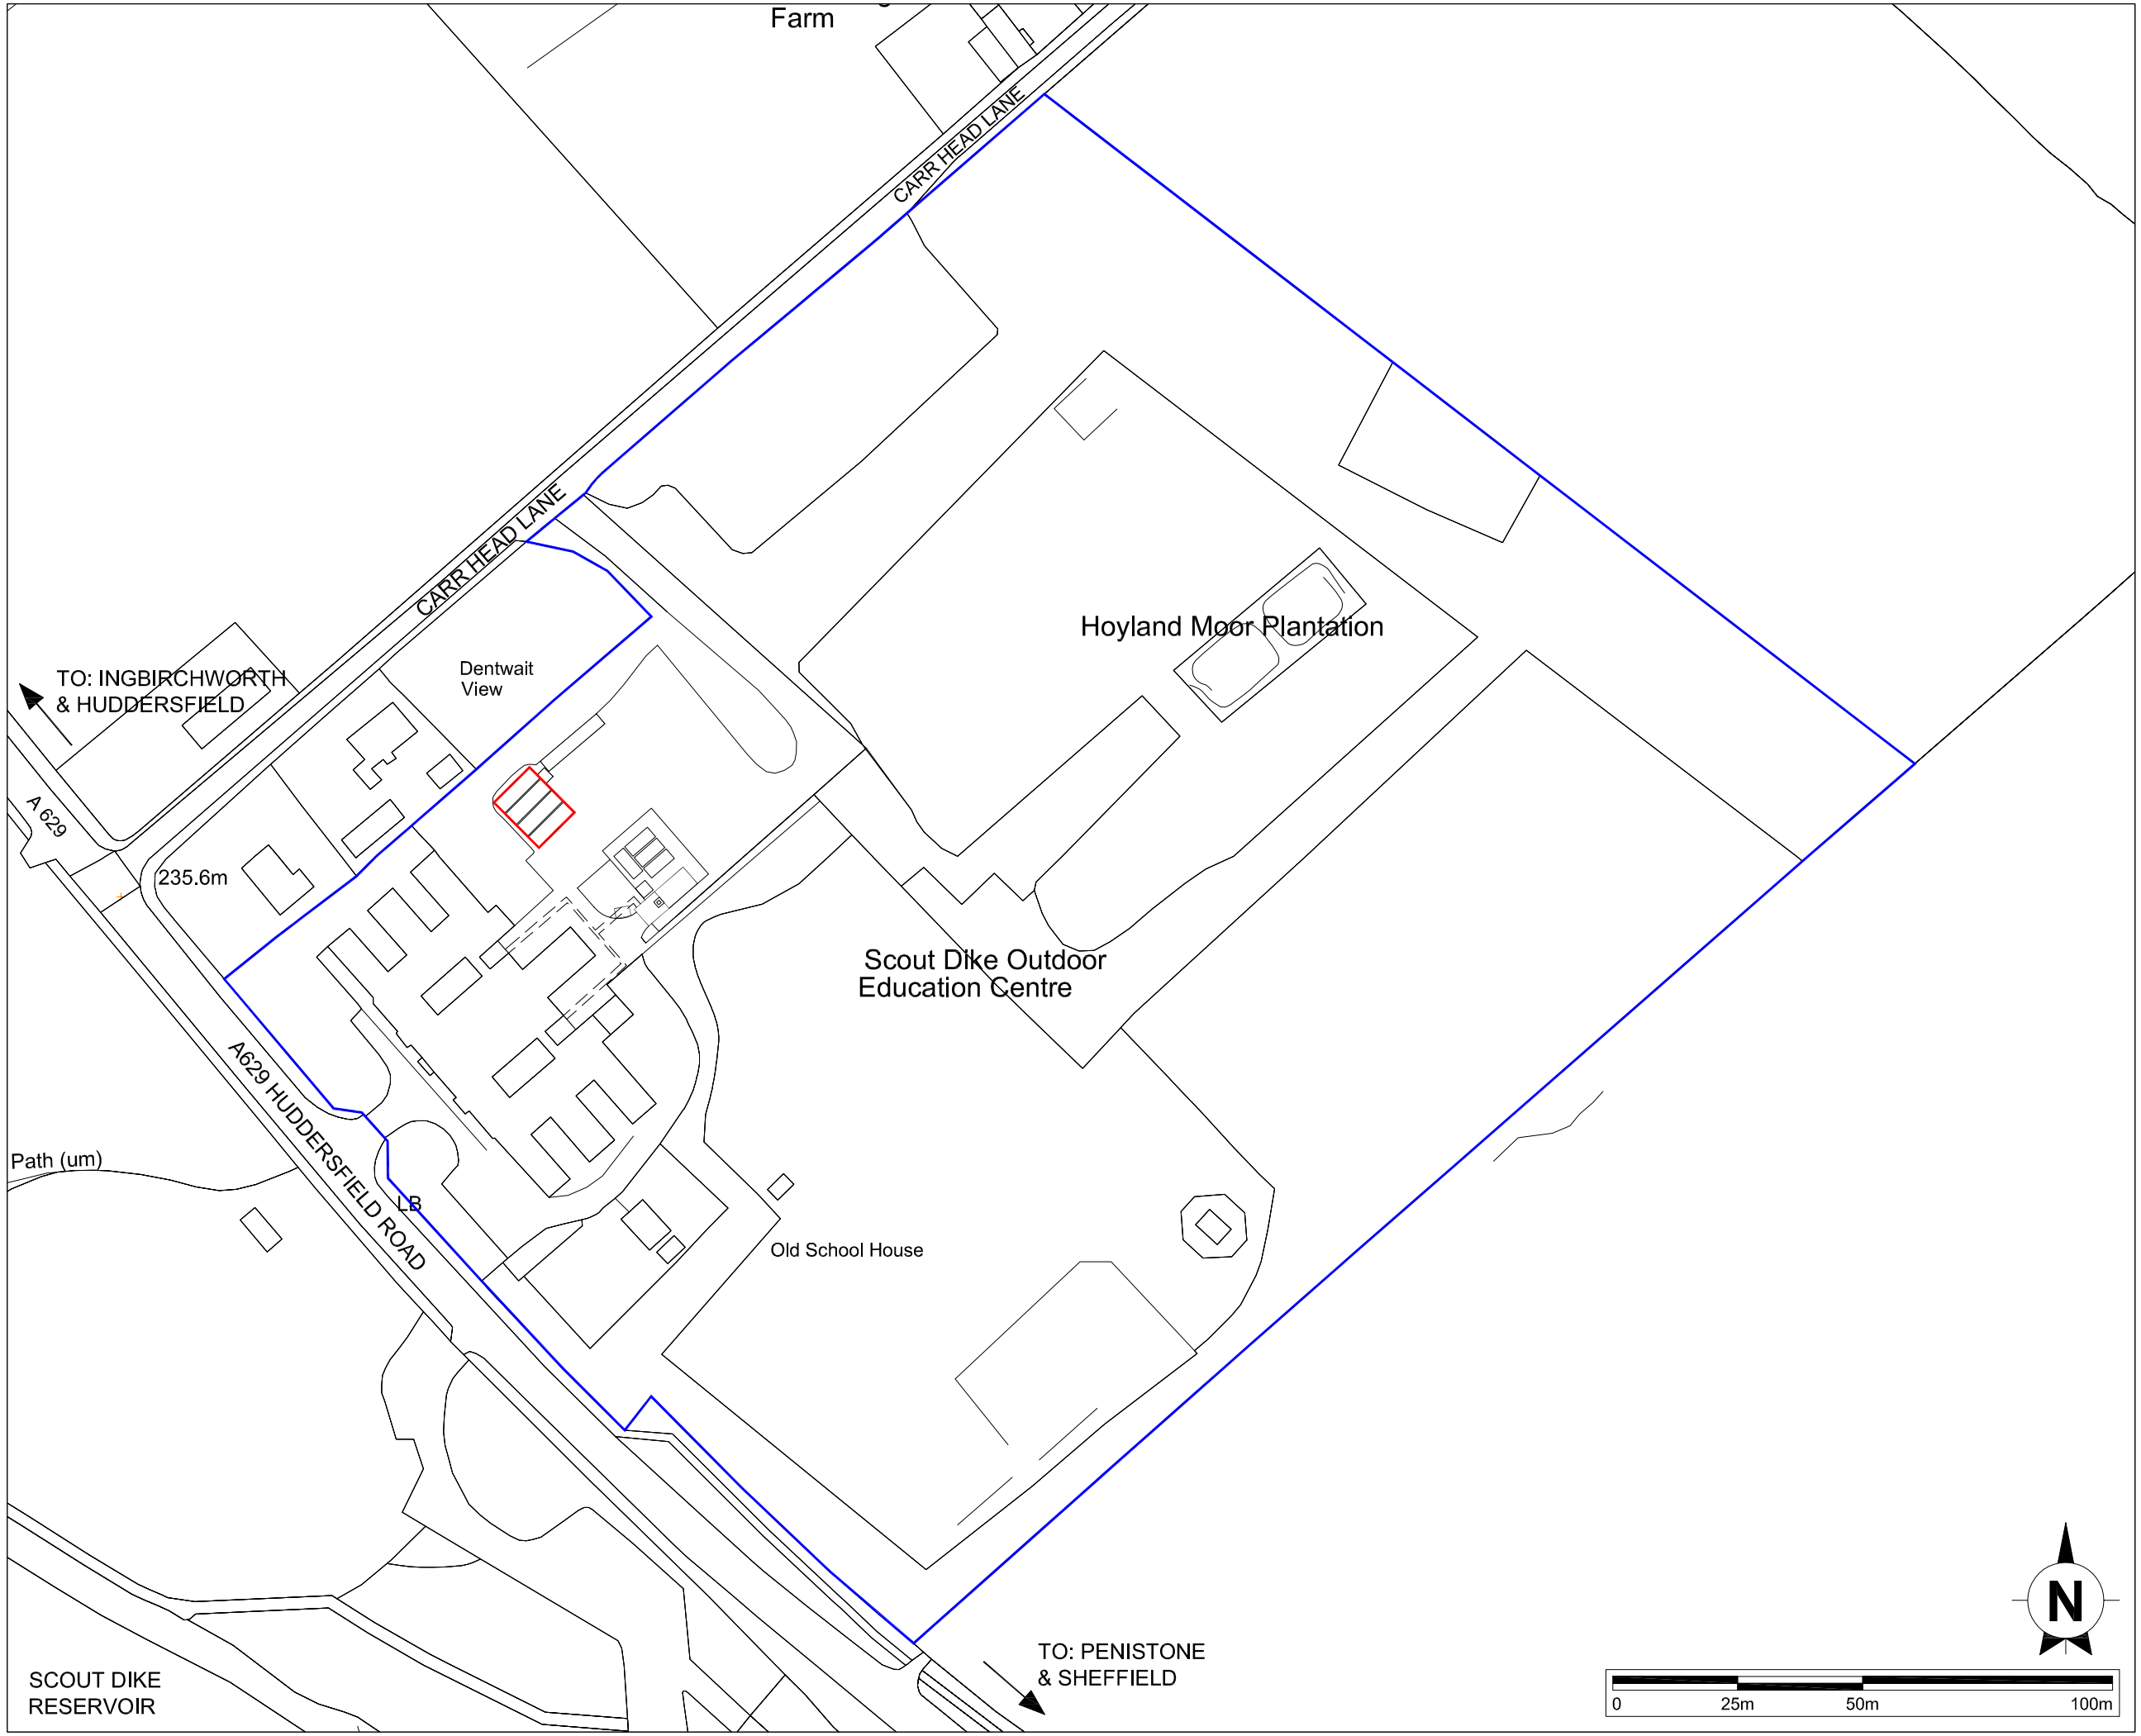


This drawing is the copyright of AXIS P.E.D Limited and may not be loaned, copied or reproduced in any way -or used for any offer, quote, tender or construction purposes without written consent of the company to do so

Follow any figured dimensions - do not scale. IF IN DOUBT ASK.

• Revision History	• Date

Application Boundary

Other Land in Control of the Applicant

Chester Office:
Well House Barns
Bretton
Chester
CH4 0DH

South Manchester Office:
Cornelia House
76 Water Lane
Wilmslow
SK9 5BB

0844 8700 007 - www.axisped.co.uk

axis

client: KINGSWOOD LEARNING AND LEISURE GROUP LTD

project: PEAK VENTURE - EXTENSION OF TEMPORARY CONSENT FOR 4NO. PORTACABINS

drawing title: LOCATION PLAN

date: June 2011	drawn by: SM	checked: DC
drawing number: 1114-02-01	status: -	
scale(s): 1:1250@A3	rev: -	

planning environment design

Reproduced by permission of Ordnance Survey on behalf of HMSO. © Crown copyright & database right 2011. All rights reserved. Ordnance Survey Licence number AL 100036678.