

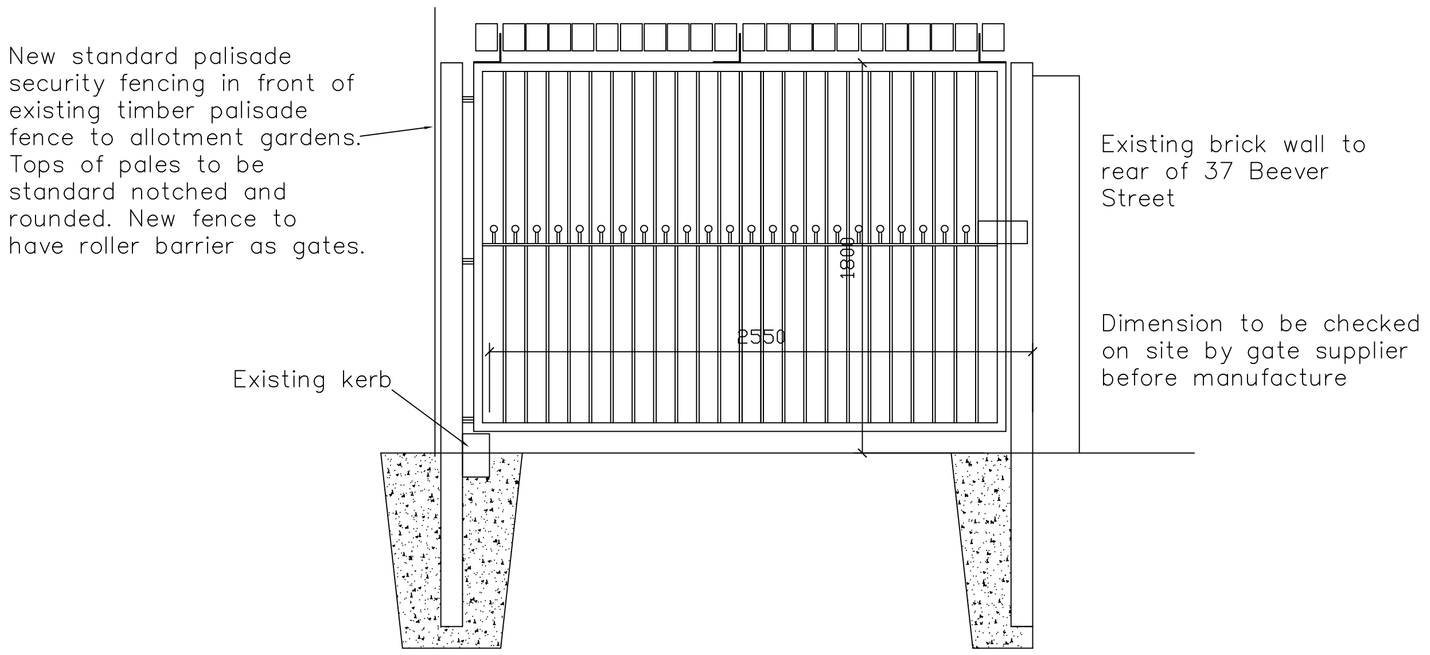


PROPOSED ELEVATION (8) AT ALLEY ALONG REAR OF BEEVER STREET (Looking downhill)

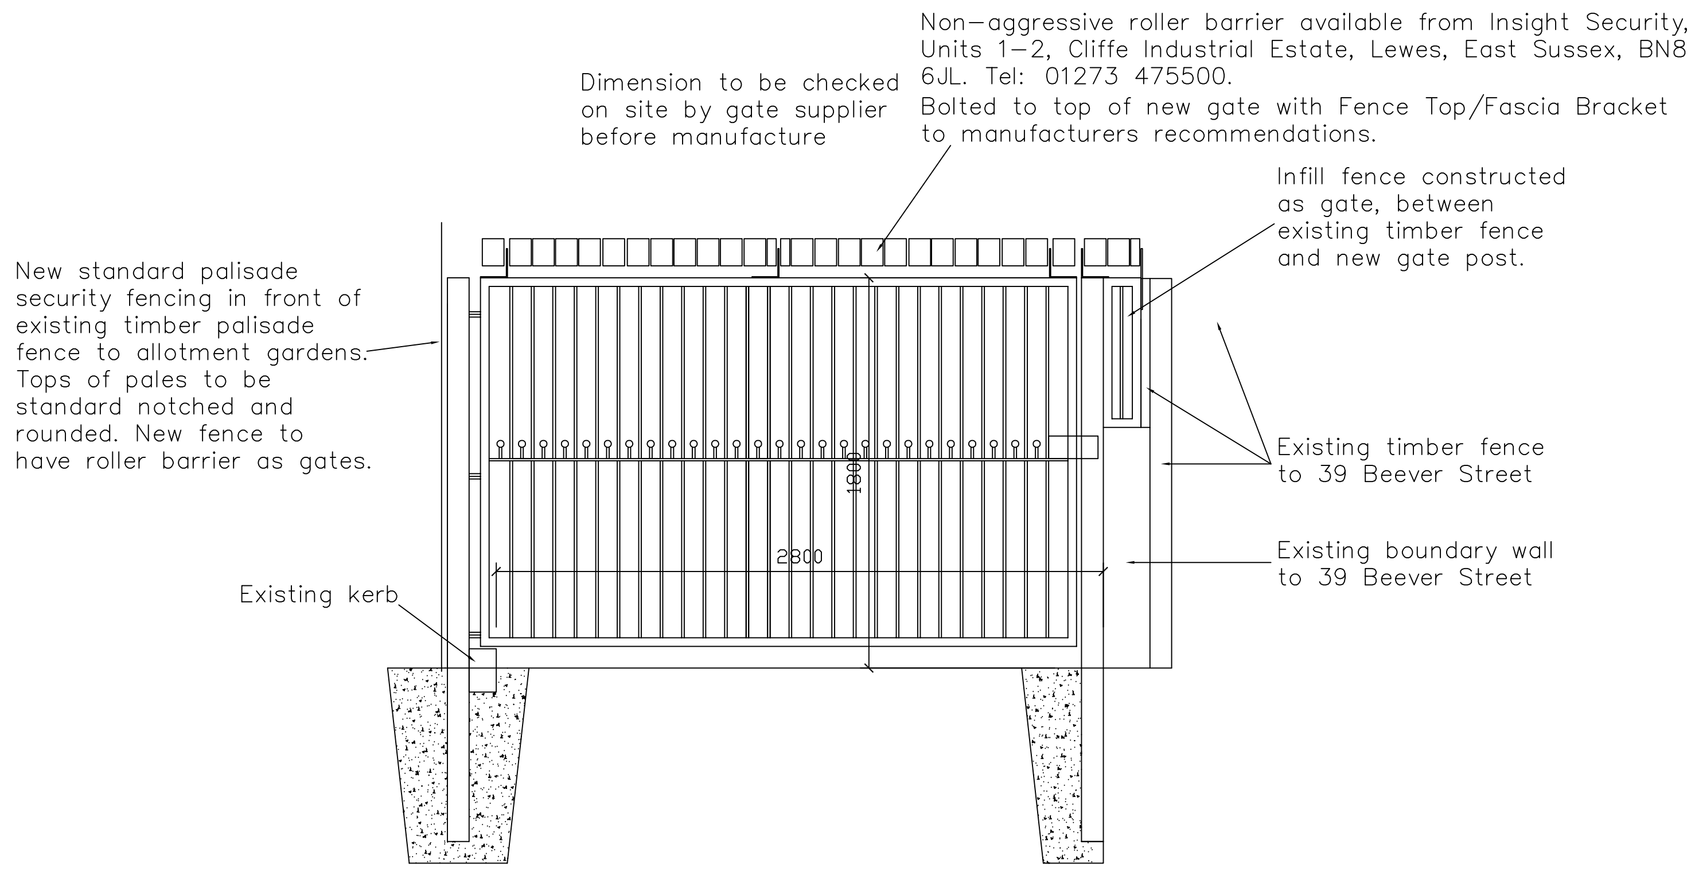

PROPOSED ELEVATION (9) AT ALLEY ALONG REAR OF BEEVER STREET (Looking downhill)

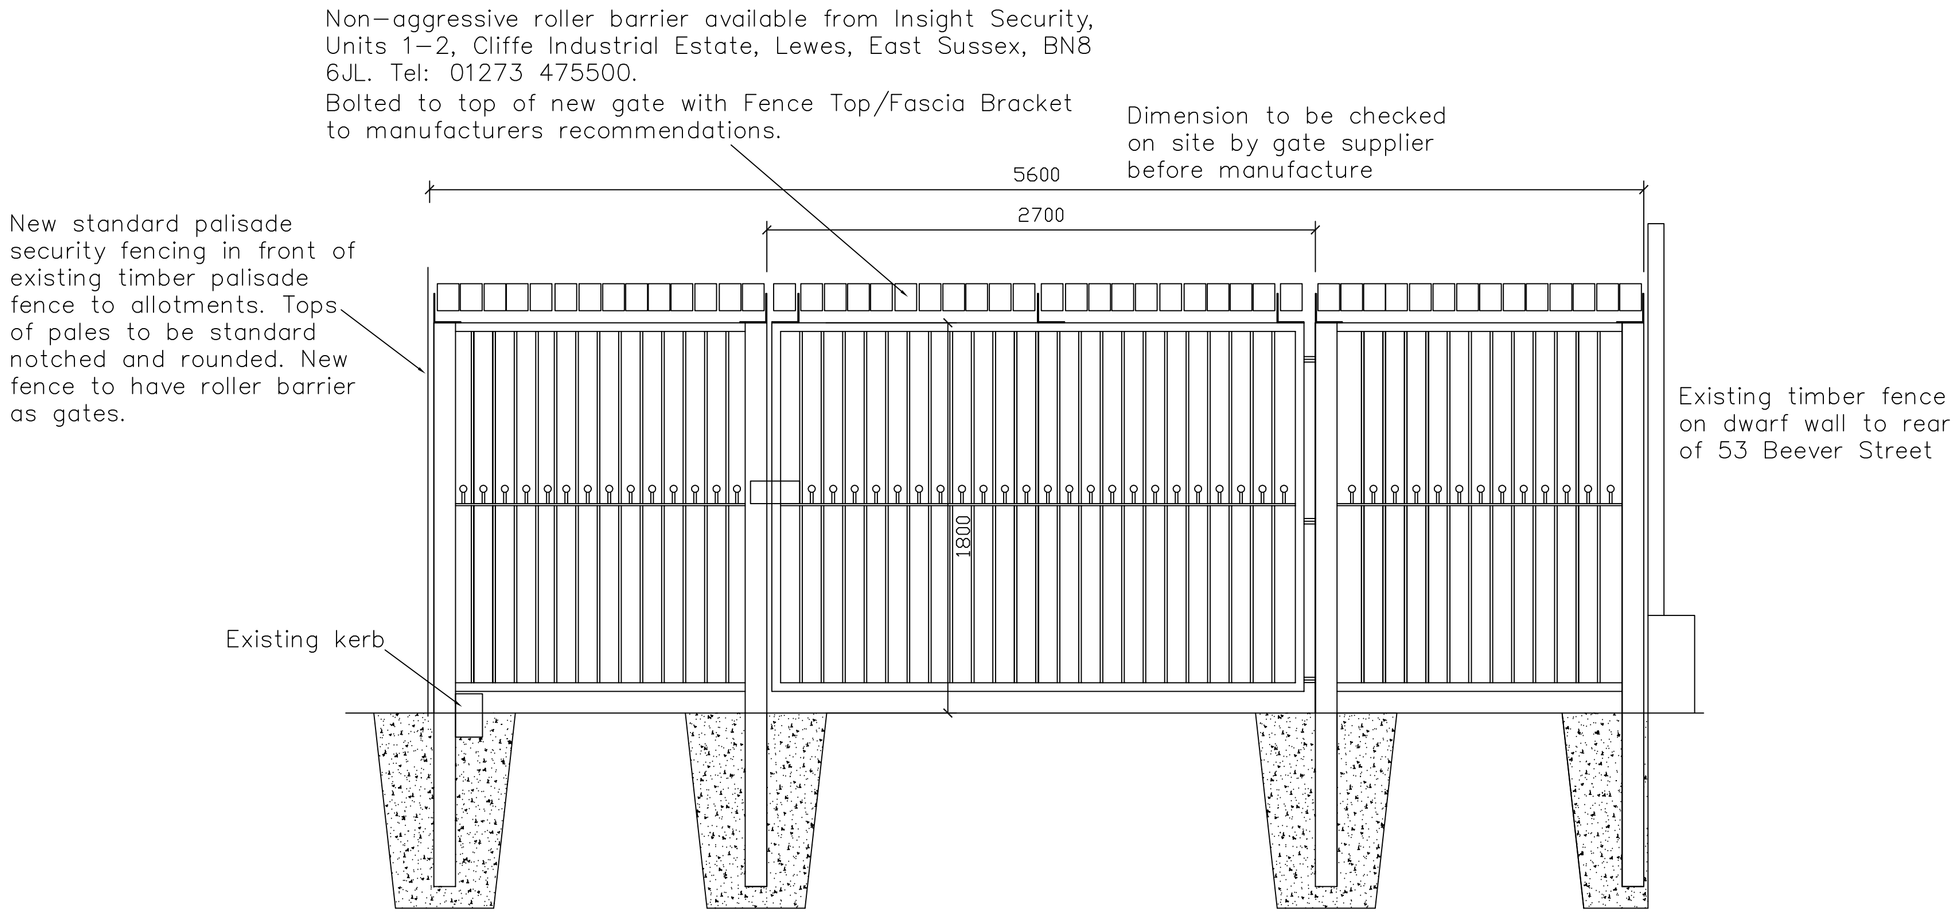

PROPOSED ELEVATION (10) AT ALLEY ALONG REAR OF BEEVER STREET (Looking downhill)

New steel gates constructed using 40x40mm SHS steel with 40x10mm flat bar horizontal. 16mm round infill bars spaced at not more than 100mm c/c. Installation of the gates to incorporate 100x100mm steel posts bedded into concrete to a depth suitable to carry their weight. All ironwork to be galvanised and powder coated (black).
Care to be taken that, on completion, the gates open and close freely and all weld joints are sealed, leaving no pockets for water to collect.
Clearance between bottom rail of gates and the ground level should be no more than 100mm.
Hinges and locking/latch mechanism to manufacturers recommendations.
Locks to have keys for individual residents along Beever Street.
SINGLE MASTER KEY REQUIRED FOR ALL NEW GATES ON EAST STREET/HAMILTON ROAD/BEEVOR STREET. STRATEGIC HOUSING TO CONFIRM NUMBERS REQUIRED. THESE ARE FOR EMERGENCY SERVICES ACCESS.

REV	DATE	DESCRIPTION

The contractor is to comply in all respects with the current Building Regulations and is to check all site dimensions and levels.
Do not scale from the drawing, use written dimensions. To be read in conjunction with Pre-Tender Health & Safety Plan / Preliminaries Section (Section A34 etc.)
Maps are reproduced from Ordnance Survey material with the permission of Ordnance Survey on behalf of the Controller of Her Majesty's Stationery Office © Crown copyright. Unauthorised reproduction infringes Crown copyright and may lead to prosecution or civil proceedings 100022264 (2011)

nps group
NPS BARNSLEY LTD
PO BOX 634
BARNSLEY
SOUTH YORKSHIRE, S70 9GG
TEL: 01226 774605 FAX: 01226 774399
EMAIL: enquiries@nps-co-uk

Head Office:
Lancaster House, 16 Central Avenue, St Andrews Business Park, Norwich, NR7 0HR Tel: 01603 706000 Fax: 01603 706001
Other Office locations can be found on website : www.nps.co.uk

PROJECT	CLIENT
ACCESS GATES EAST STREET & BEEVER STREET GOLDTHORPE	Strategic Housing
	CAD FILE REF: — DATE: April 2013 — SCALE: 1:50
SUBJECT: ELEVATIONS 8 - 10 BEEVER STREET	REV: — DRAWN: ab — CHECKED: —
	PROJECT NR: 07-17-14-1-1016 — DRAWING NR: 05

© NPS This drawing may not be reproduced in any form without prior written agreement