


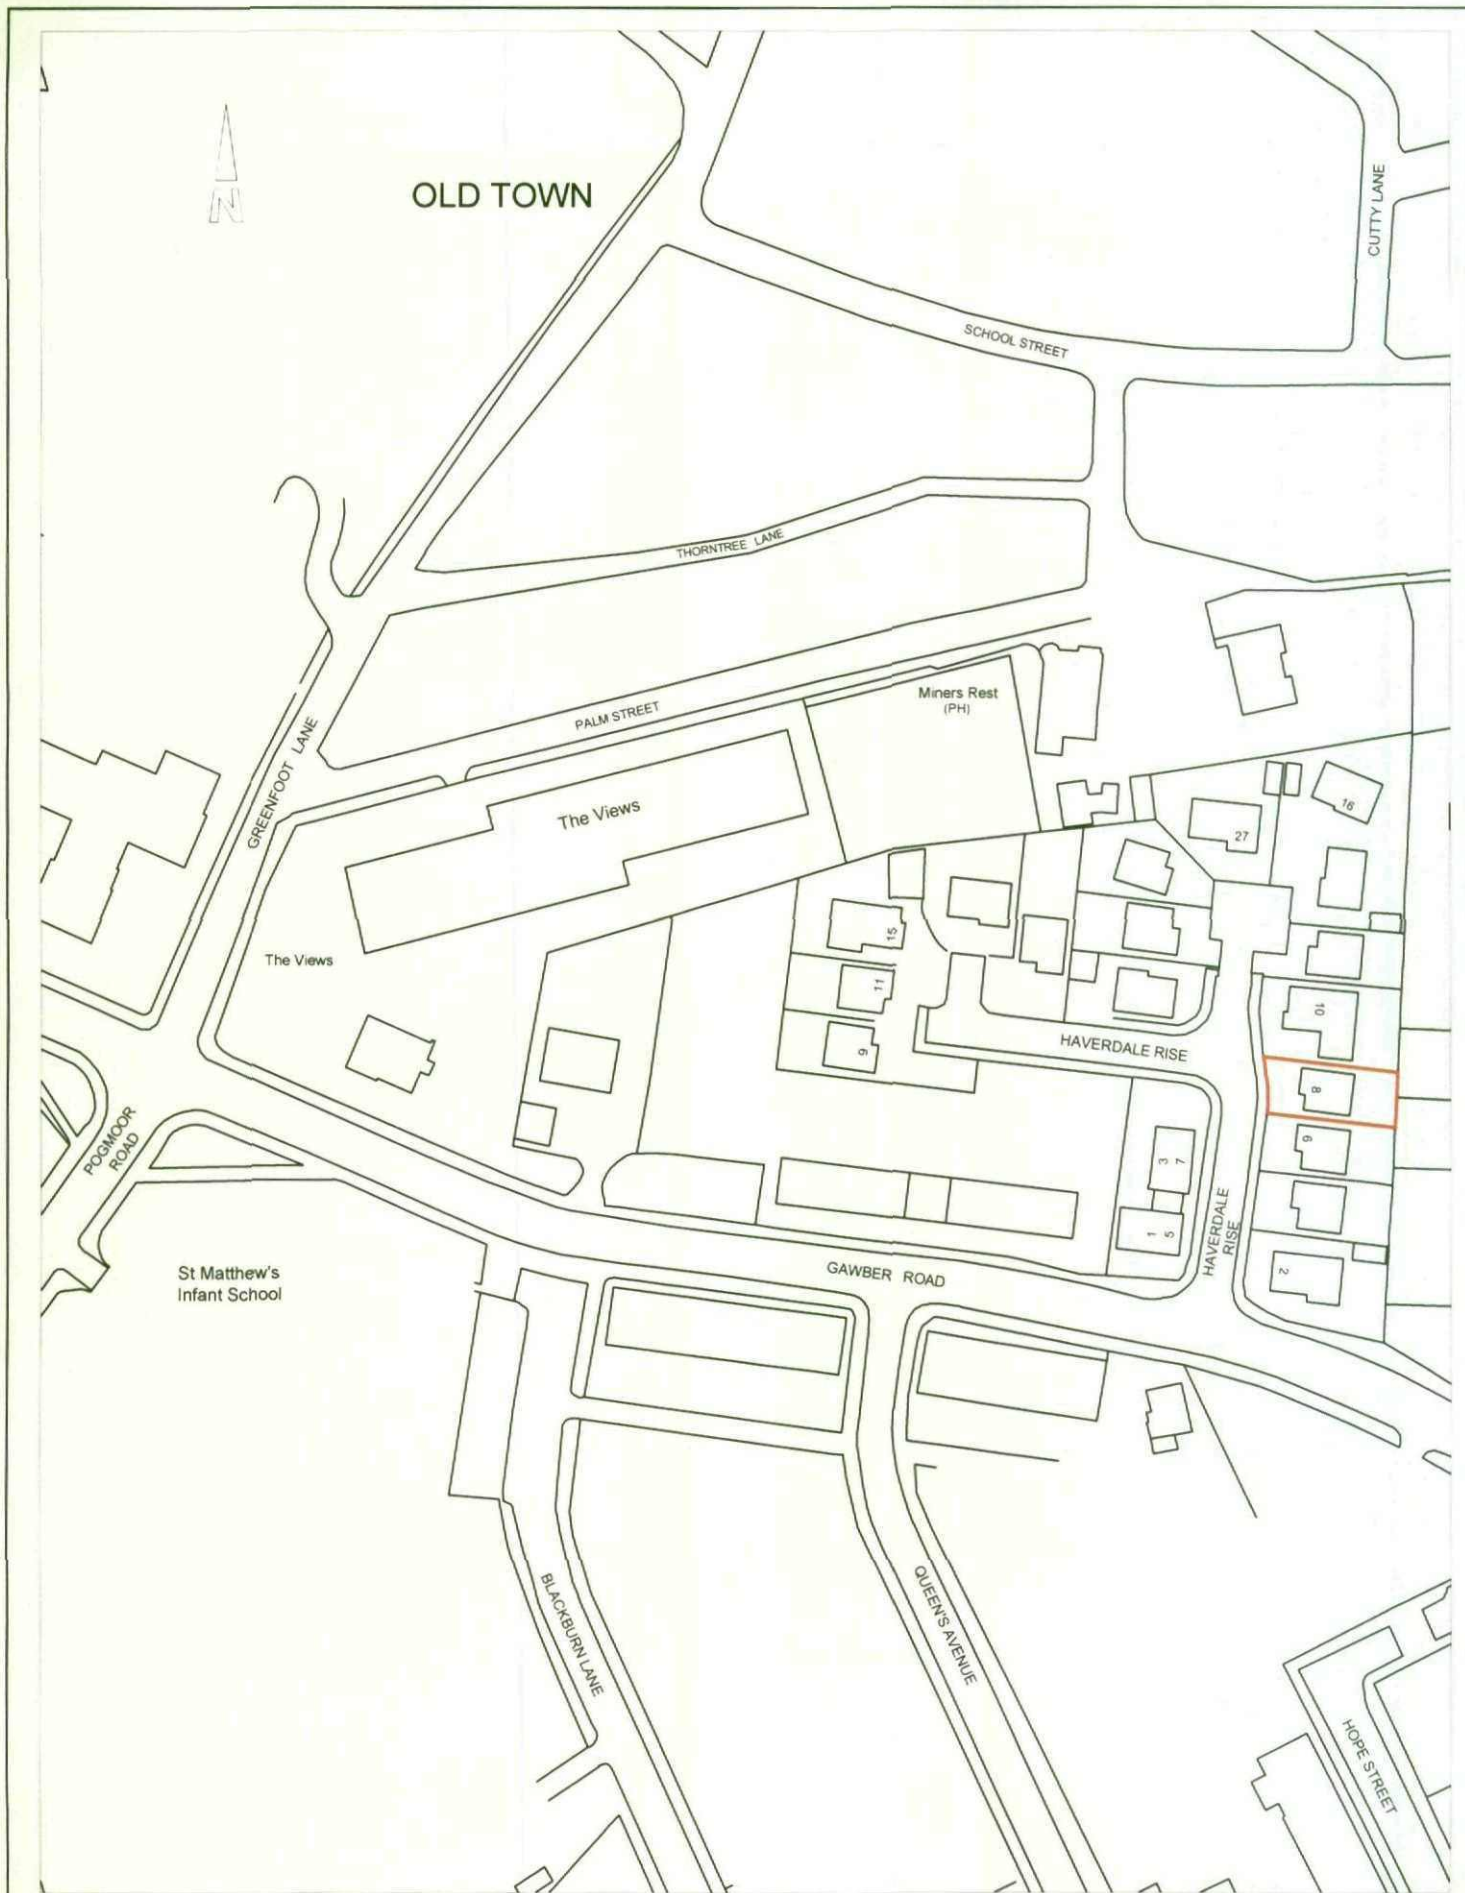

Drawing Title Location Plan	Scale 1:1250		8 Haverdale Rise, Gawber, Barnsley S75 2AJ. South Yorkshire. Tel. (01226) 202943 Drawing No. 8/S752AJ/3
	Drawn AJ	Date FEB-2010	
	Checked	File 8/S752AJ	