

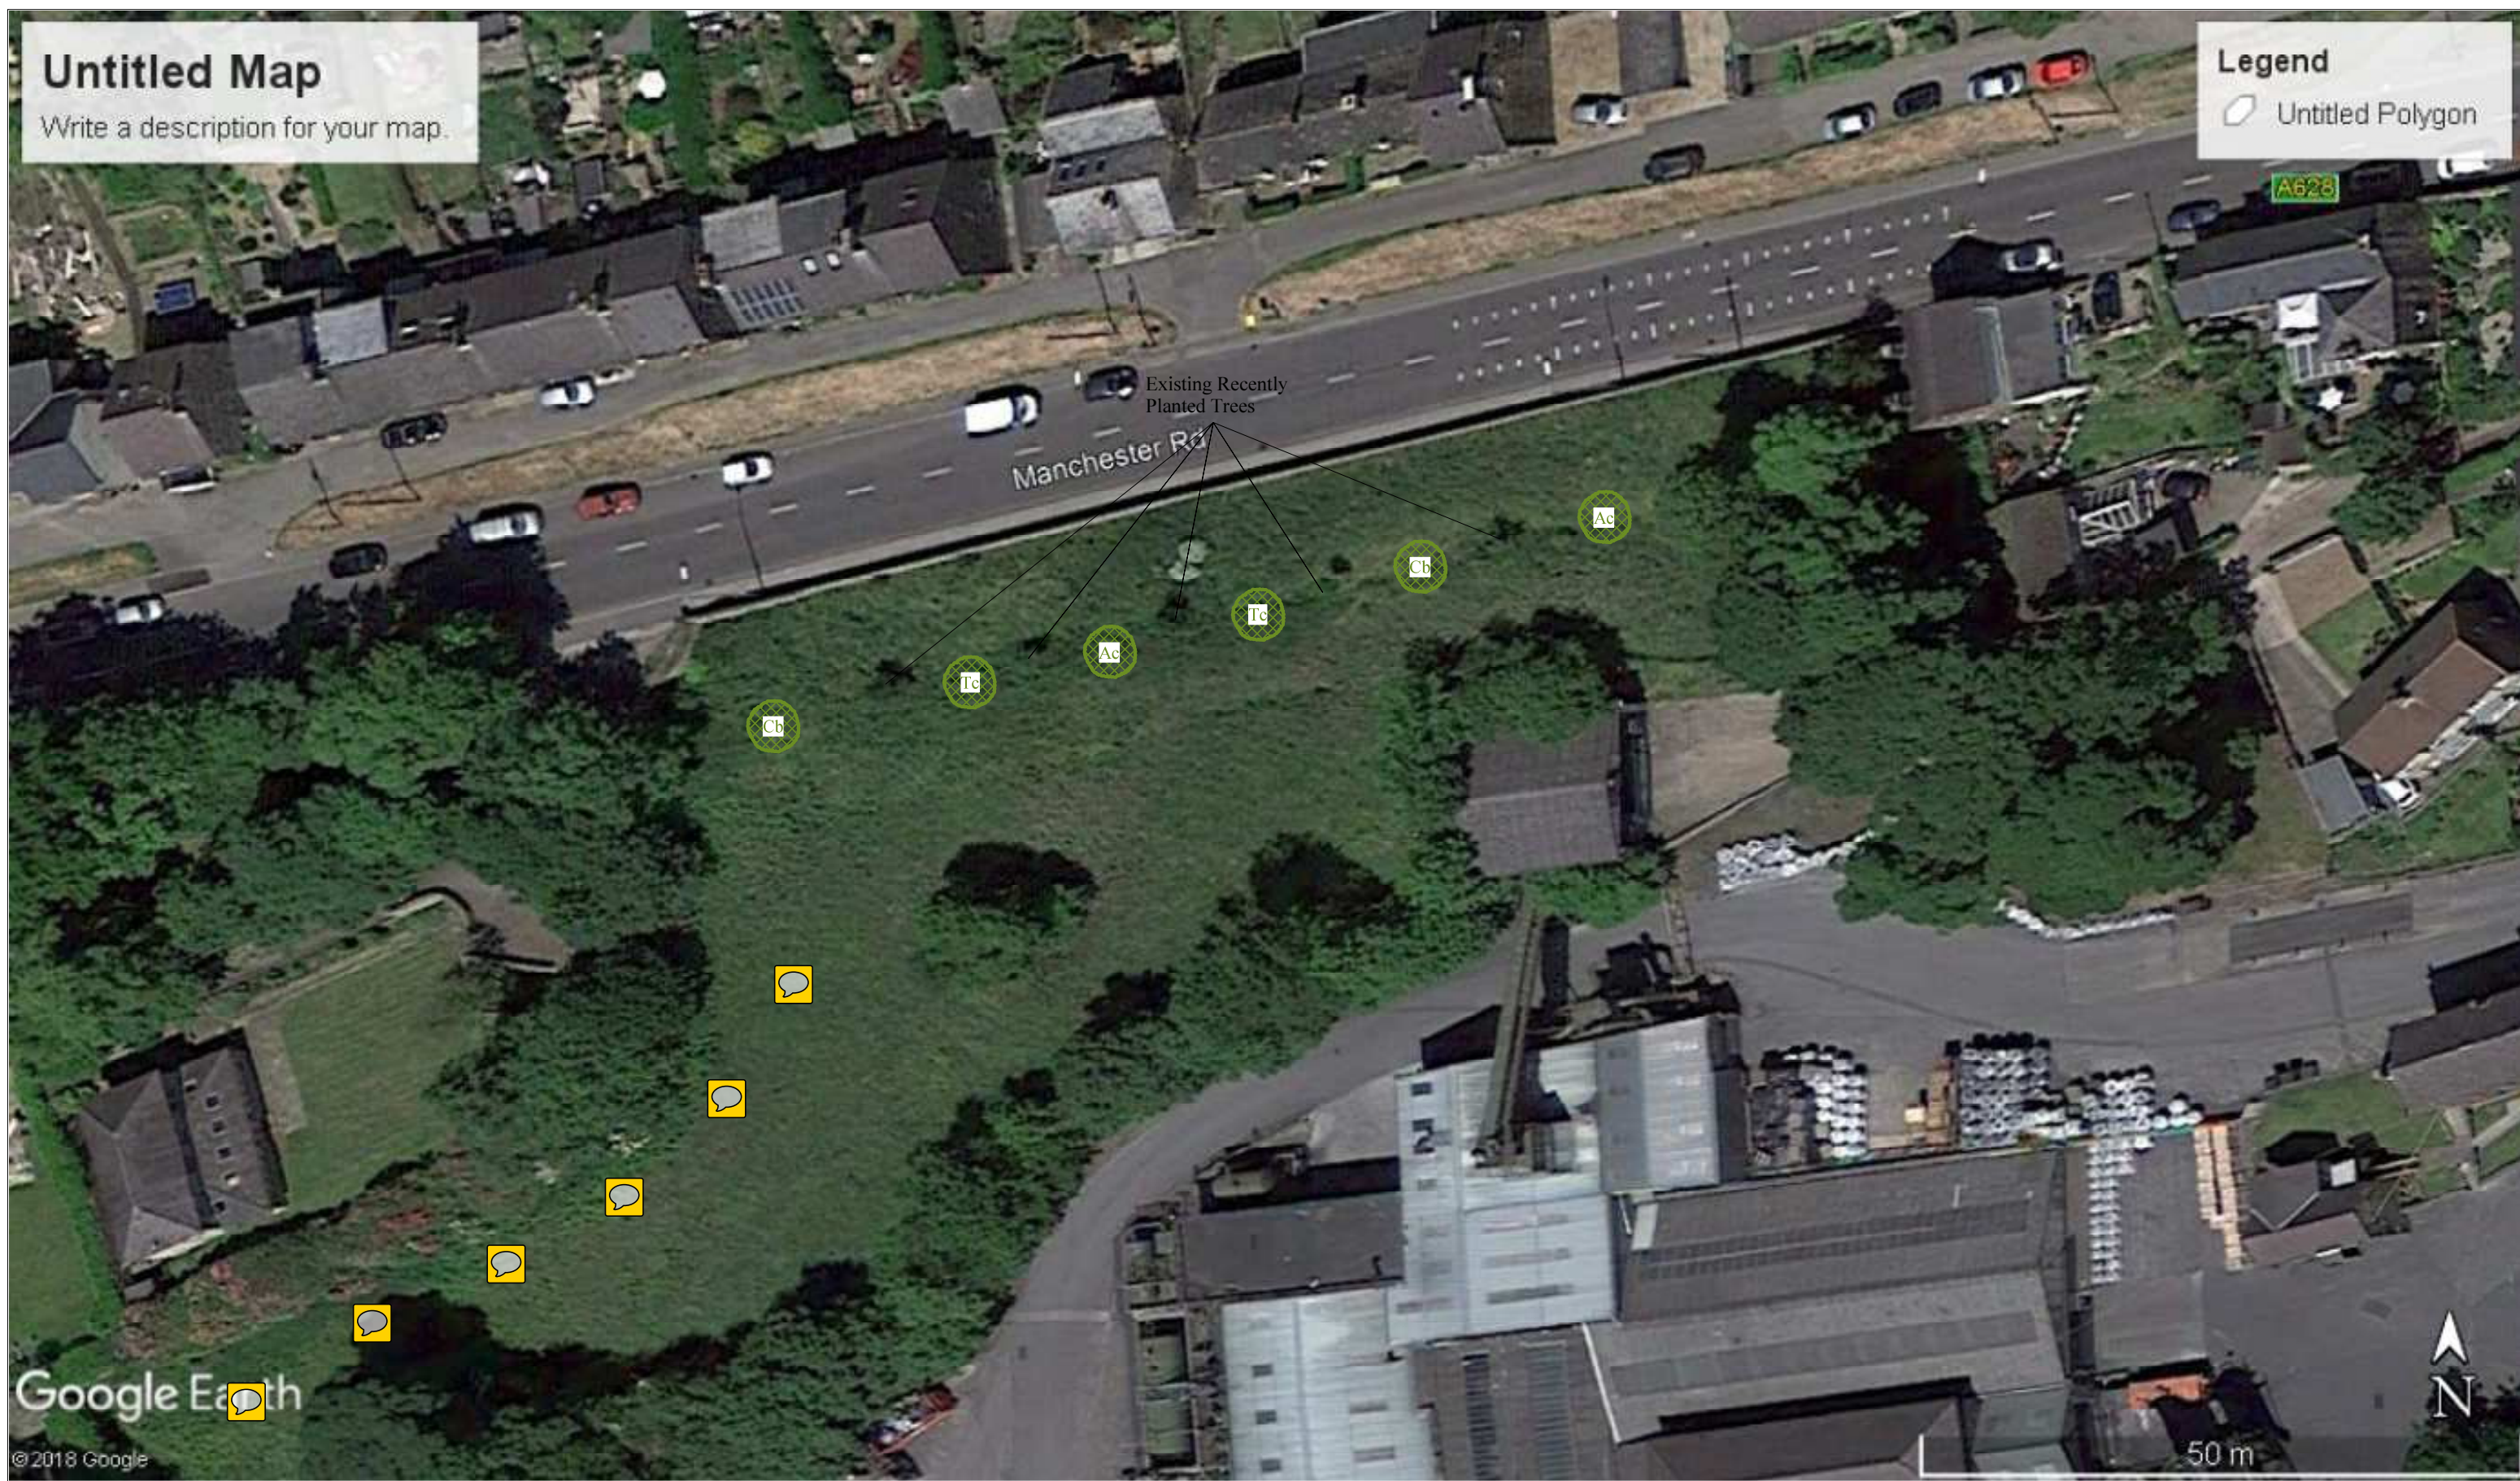
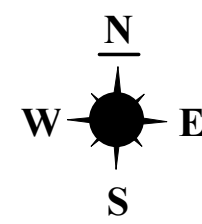


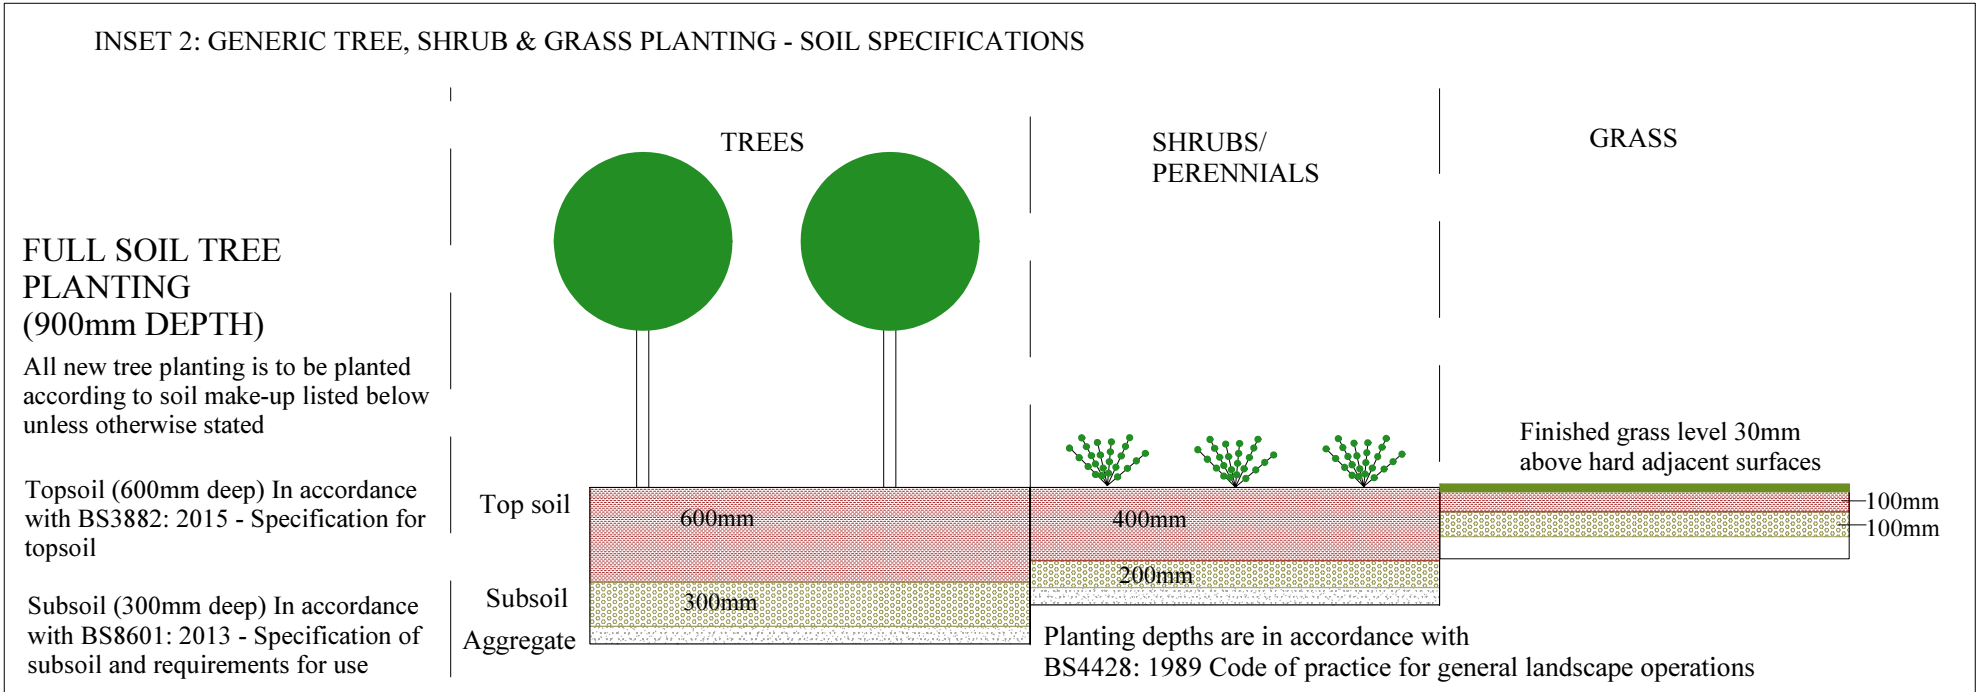

Inset 1: an example of planting a tree in an open area or grass strip

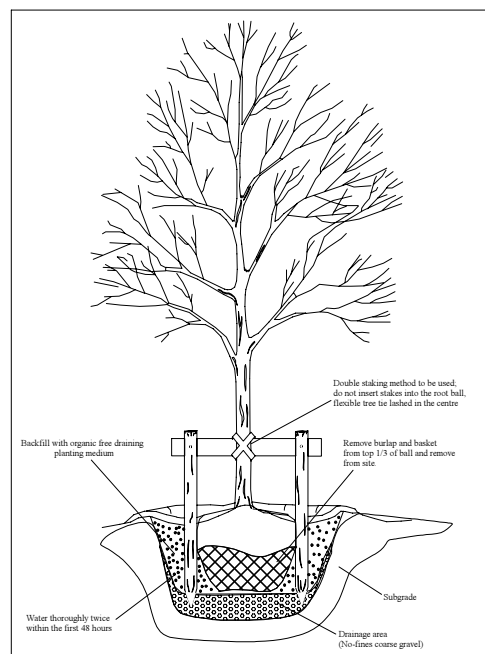

**Appendix 1:
Planting Scheme Plan**

ADDRESS: James Durrans & Sons Limited,
Phoenix Works, Penistone, S36 9QU.
JCA REF: 14090b/ChC

SCALE: 1:500 PAPER SIZE : A2

TREE PLANTING	
	Carpinus betulus (Hornbeam) x 2 Size: Heavy Standard
	Tilia cordata (Small-leaved Lime) x 2 Size: Heavy Standard
	Acer campestre (Field Maple) x 2 Size: Standard

Arboricultural & Forestry Consultants