0m 0.4m 0.8m 1.2m 1.6m 2m

VISUAL SCALE 1:20 @ A0

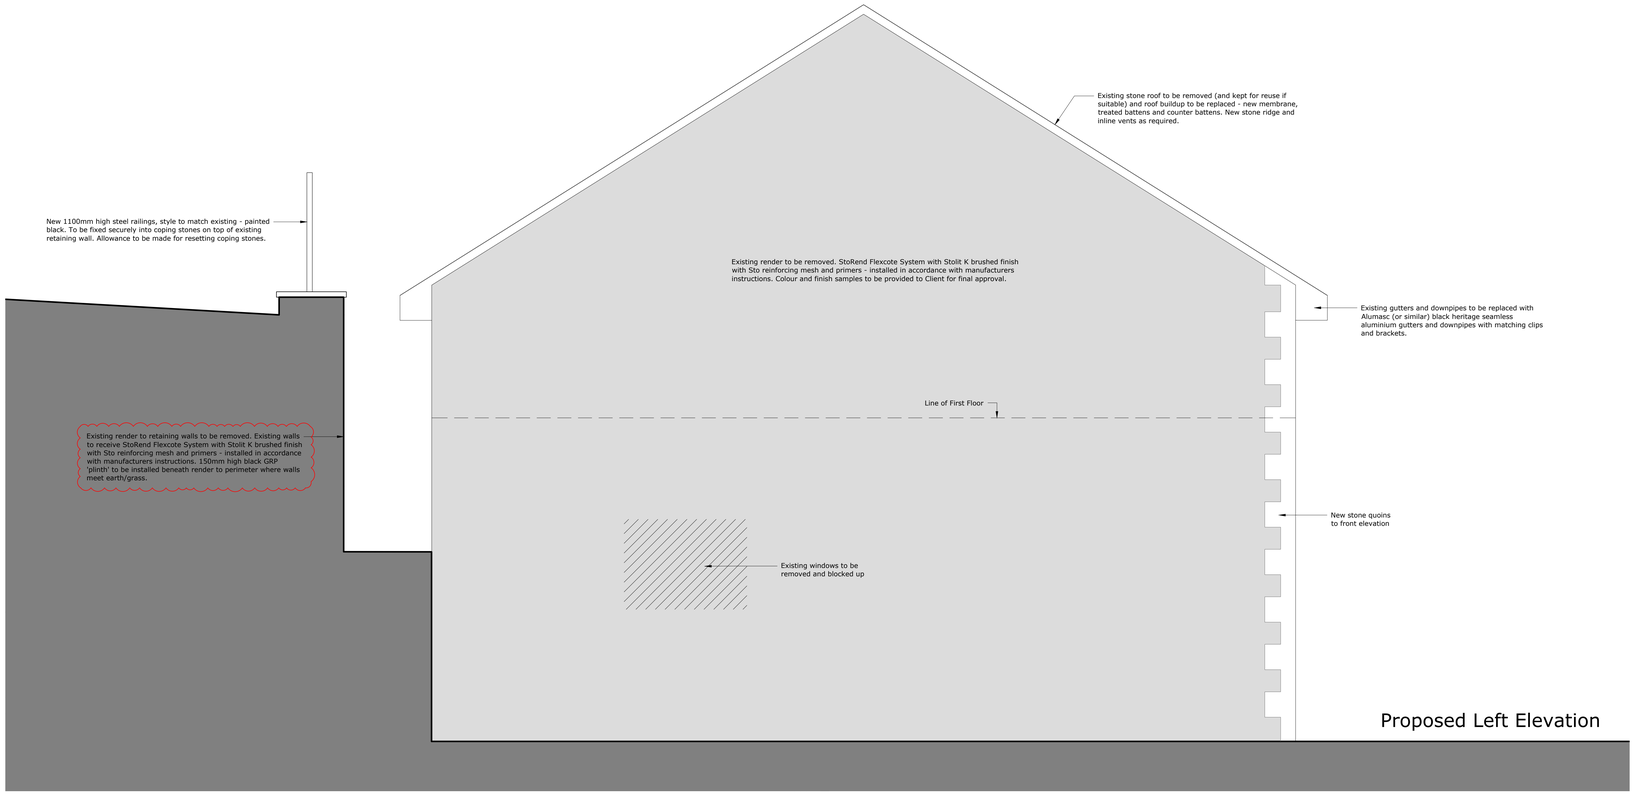

Proposed Left Elevation

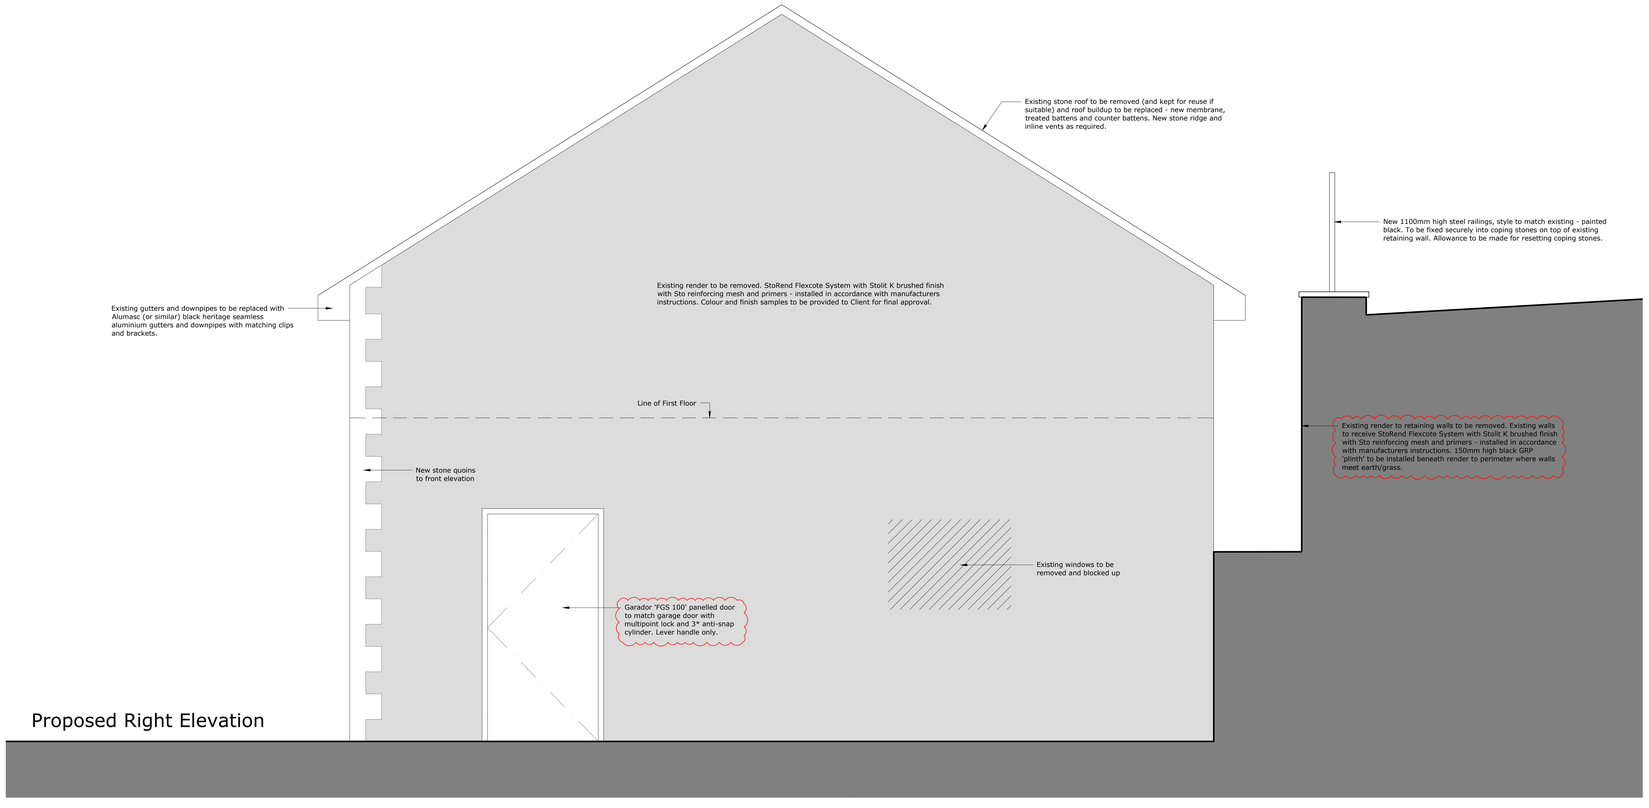

Proposed Right Elevation

A0

Do not scale from this drawing
Contractor to check all dimensions on site and report any discrepancies to the architect
All rights described in chapter IV of the copyright, designs and patents act 1988 have been generally asserted

Notes

Rev	Description	Date	By	Chk
P2	Works to existing retaining walls updated.	13.03.25	CJR	JL
P1	Initial Issue	08.03.25	CJR	JL

S75 DESIGN
Chris Race - chris@s75.design / 07920 811 809
Alex Broadbent - alex@s75.design / 07726 477 165

Project

Leapings House, Thurlstone Garage Refurbishment & External Works

Drawing

Proposed Left & Right Elevations

Scale	Drawn	Date
1:20 @ A0	CJR	March '25

Drawing Purpose: FOR TENDER

Drawing Reference: 1043-S75-XX-XX-DR-A-40001 (Job No. – Origin – Zone Level Type Dis Number)

Rev. P2