


PROPOSED EXTENSIONS & C&U
 12/14 Hill Top Lane, Garsbox, Boreasus
 Site Layout Plan @ 1:200

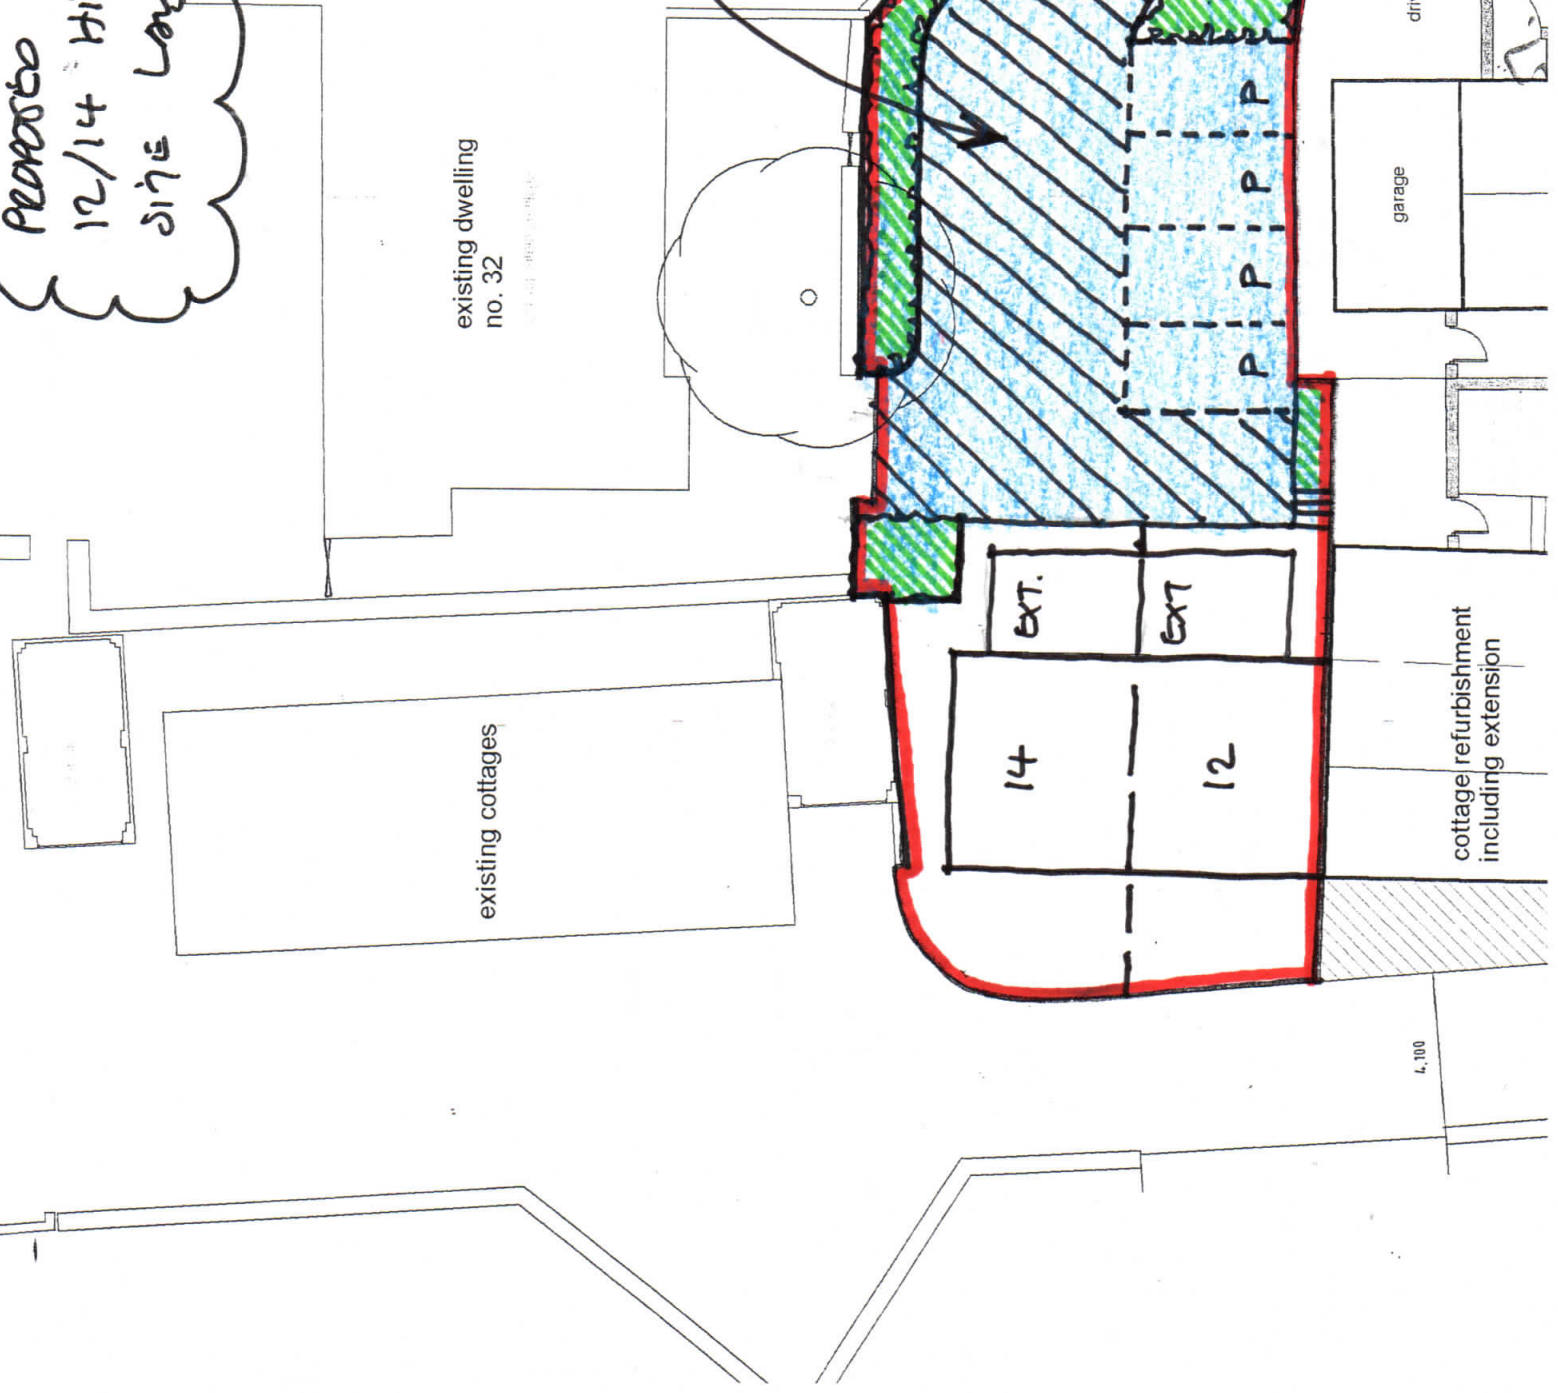

NB: 107m CURTILAGE TO
 12/14 SHOWN IN RED LINE
 BLUE+GREEN AREA JOINTLY OWNED
 BY 12/14 & INCLUDES
 ROW W TO NO 32.

4,100