
3.6.13

1. Person Responsible	
APPLICANT	AGENT (if any)
Name: Nicholas Booth	Name:
Address: 4 Chedworth Close	Address:
Darton Barnsley	
Postcode: S75 5PR	Postcode:
Tel No: [redacted]	Tel No:
Email: [redacted] .uk	Email:
2. The Site As Above	3. Adjoining properties Detached
Site Address:	Address Property 1:
	Address Property 2:
Postcode: S75 5PR	
	Address Property 3:
3. The Proposal Rear extension Single Storey	Description Ensuite, bedroom & Summerroom
How far does the extension extend beyond the rear wall of the house?	8 m
What is the maximum height of the extension?	4 m
What is the height to the eaves (where the wall meets the roof)?	3 m
ATTACHED INFORMATION	
1:200 layout plan	y/n 1:100


The information provided is, to the best of my knowledge a true and accurate statement. I understand the decision of the council is based upon the information I have provided, should these details change or shown to be inaccurate then the decision of the Local Planning Authority may no longer be valid.

Signed:.[redacted]..... Date:03/06/13.....

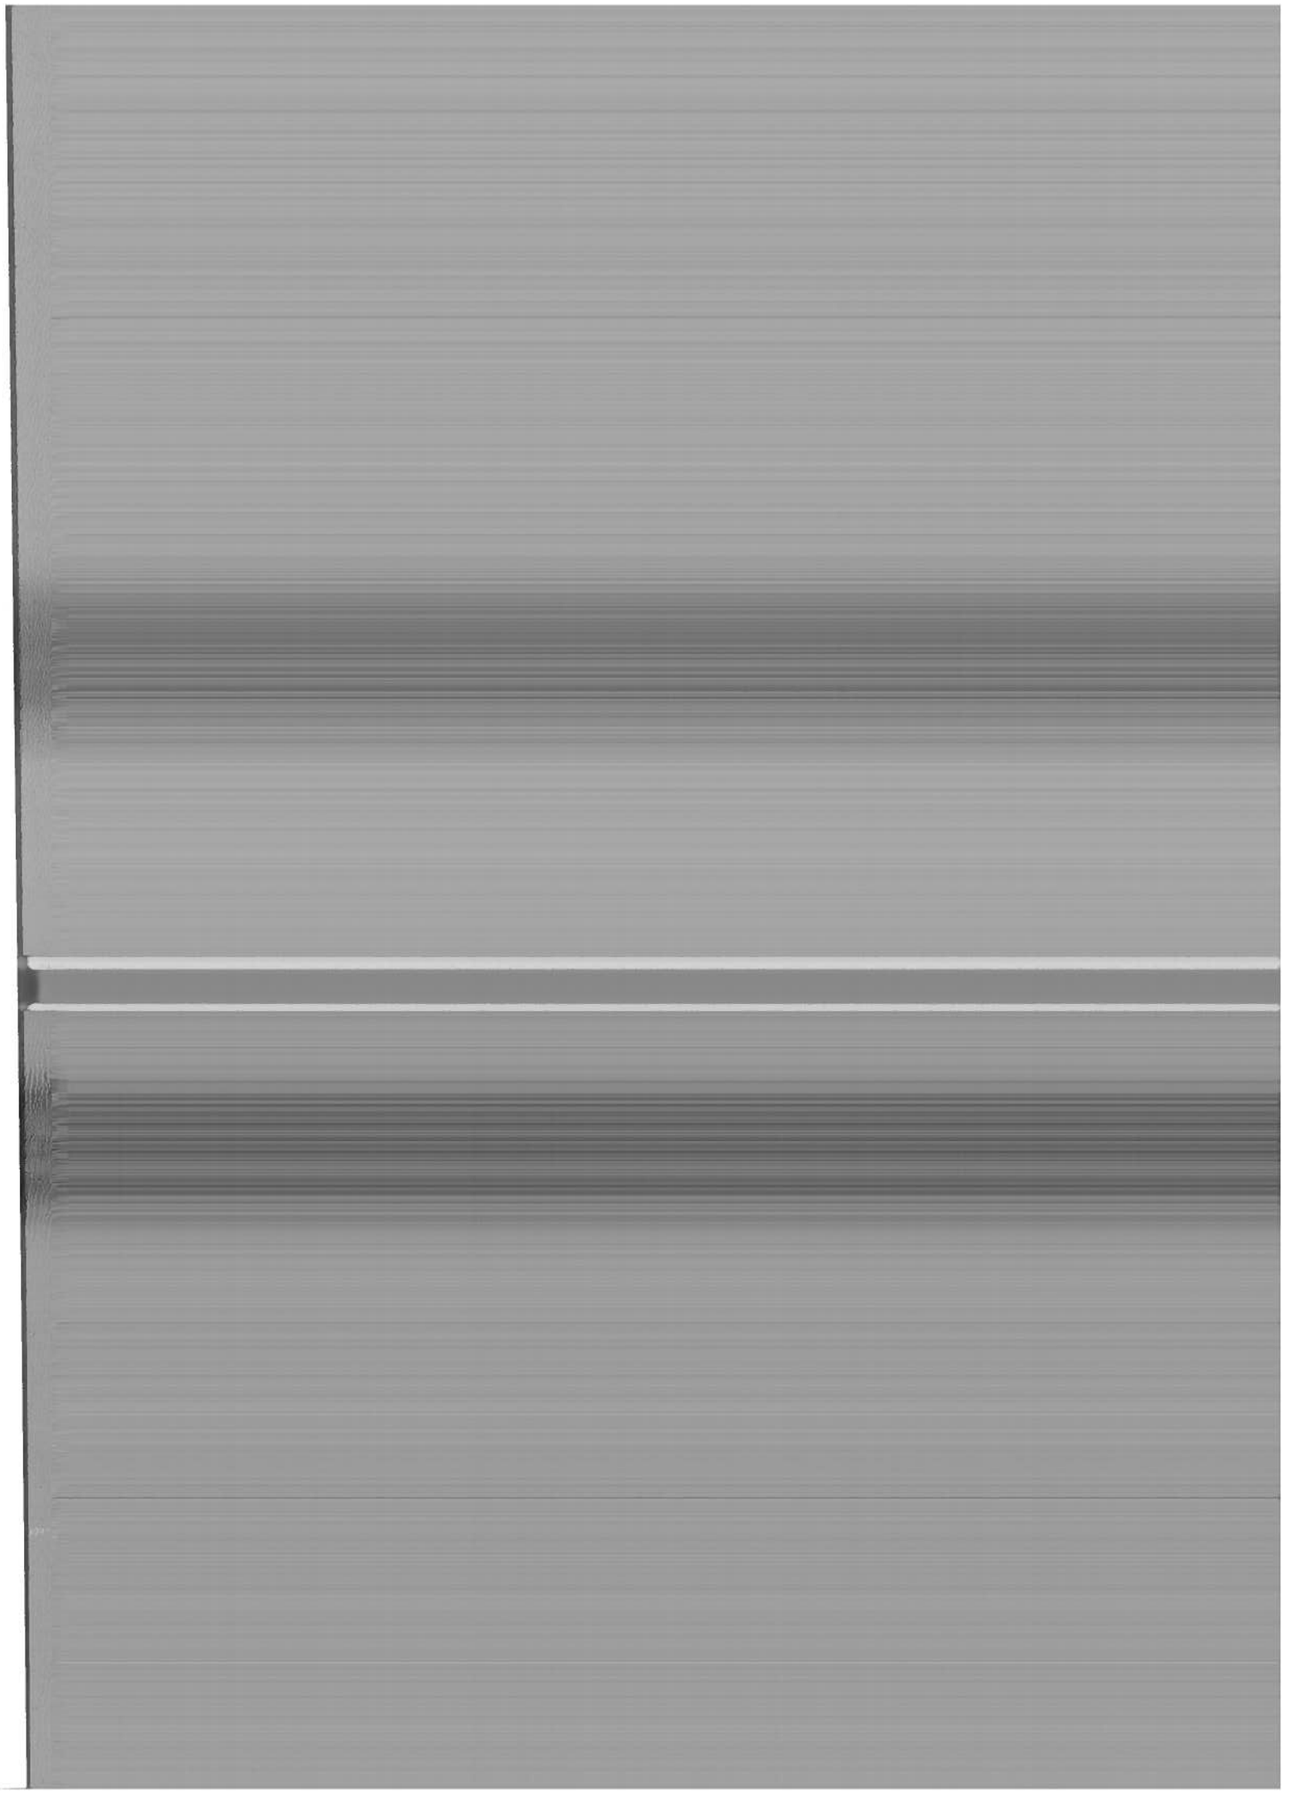


CHEDWORTH CLOSE
BENCE LANE
BENCE CLOSE

Scale: 1:100

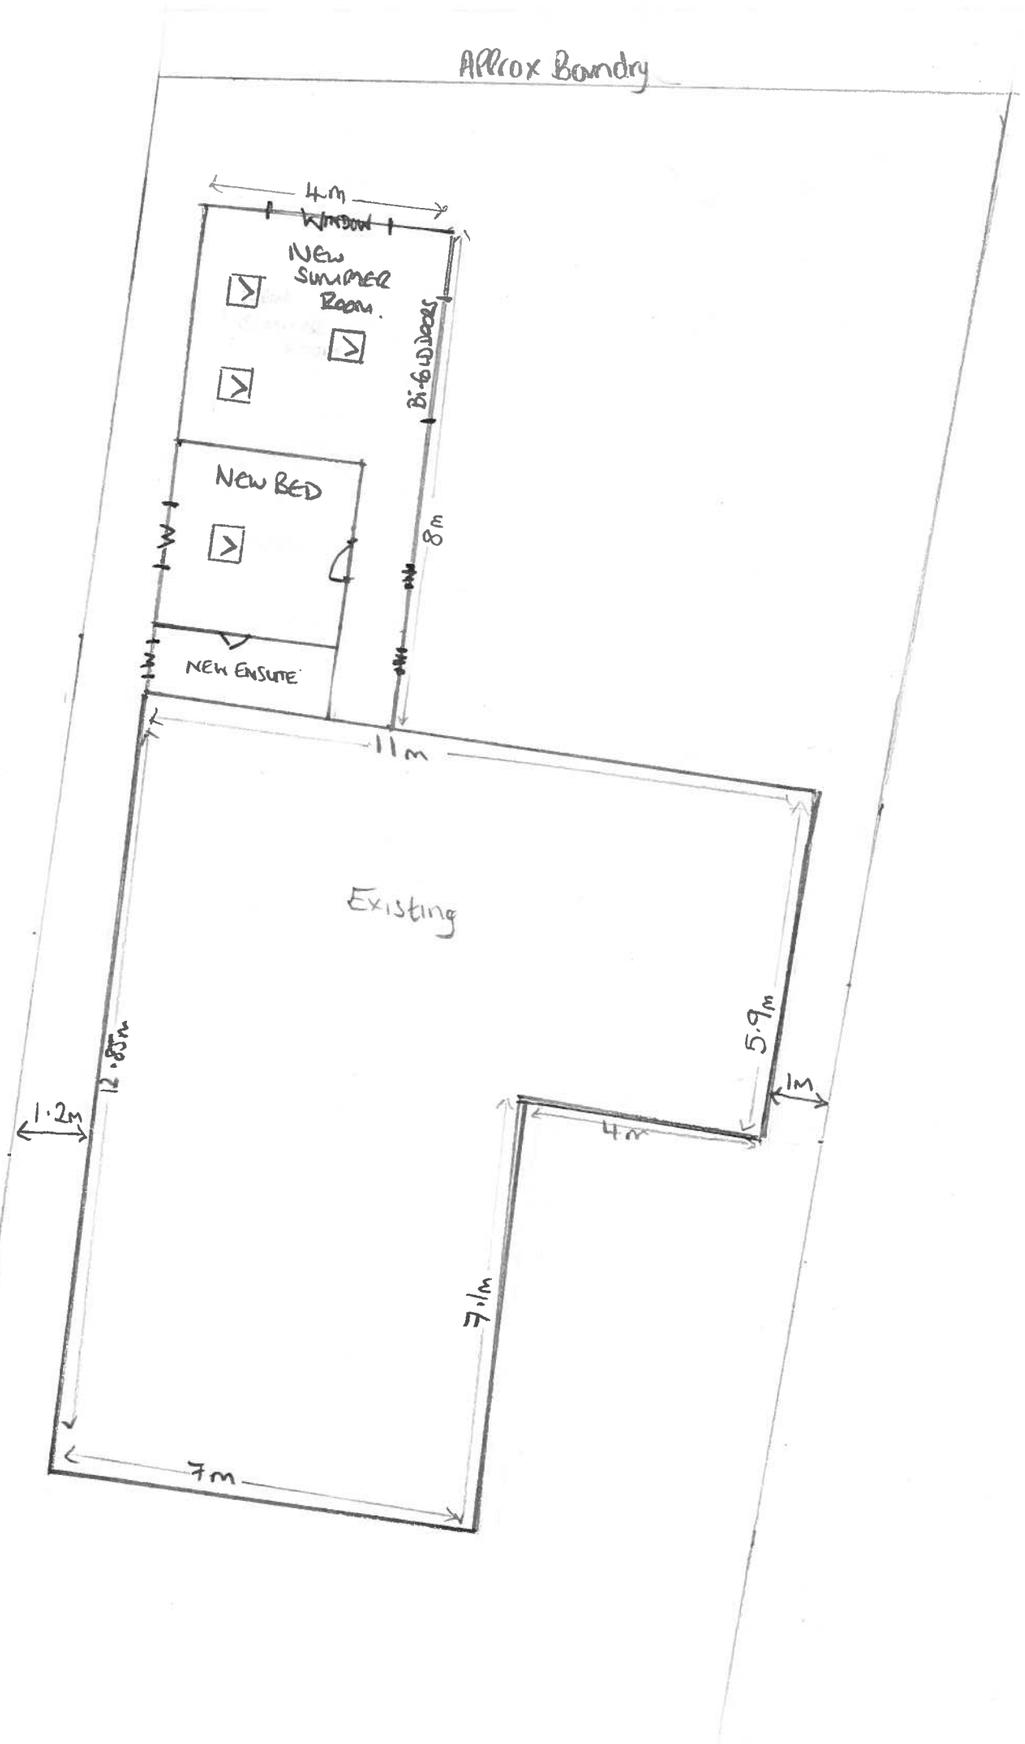

MR N BOOTH

4 CHEDWORTH CLOSE

DARTON. BARNSLEY S75 5PR

[redacted]