


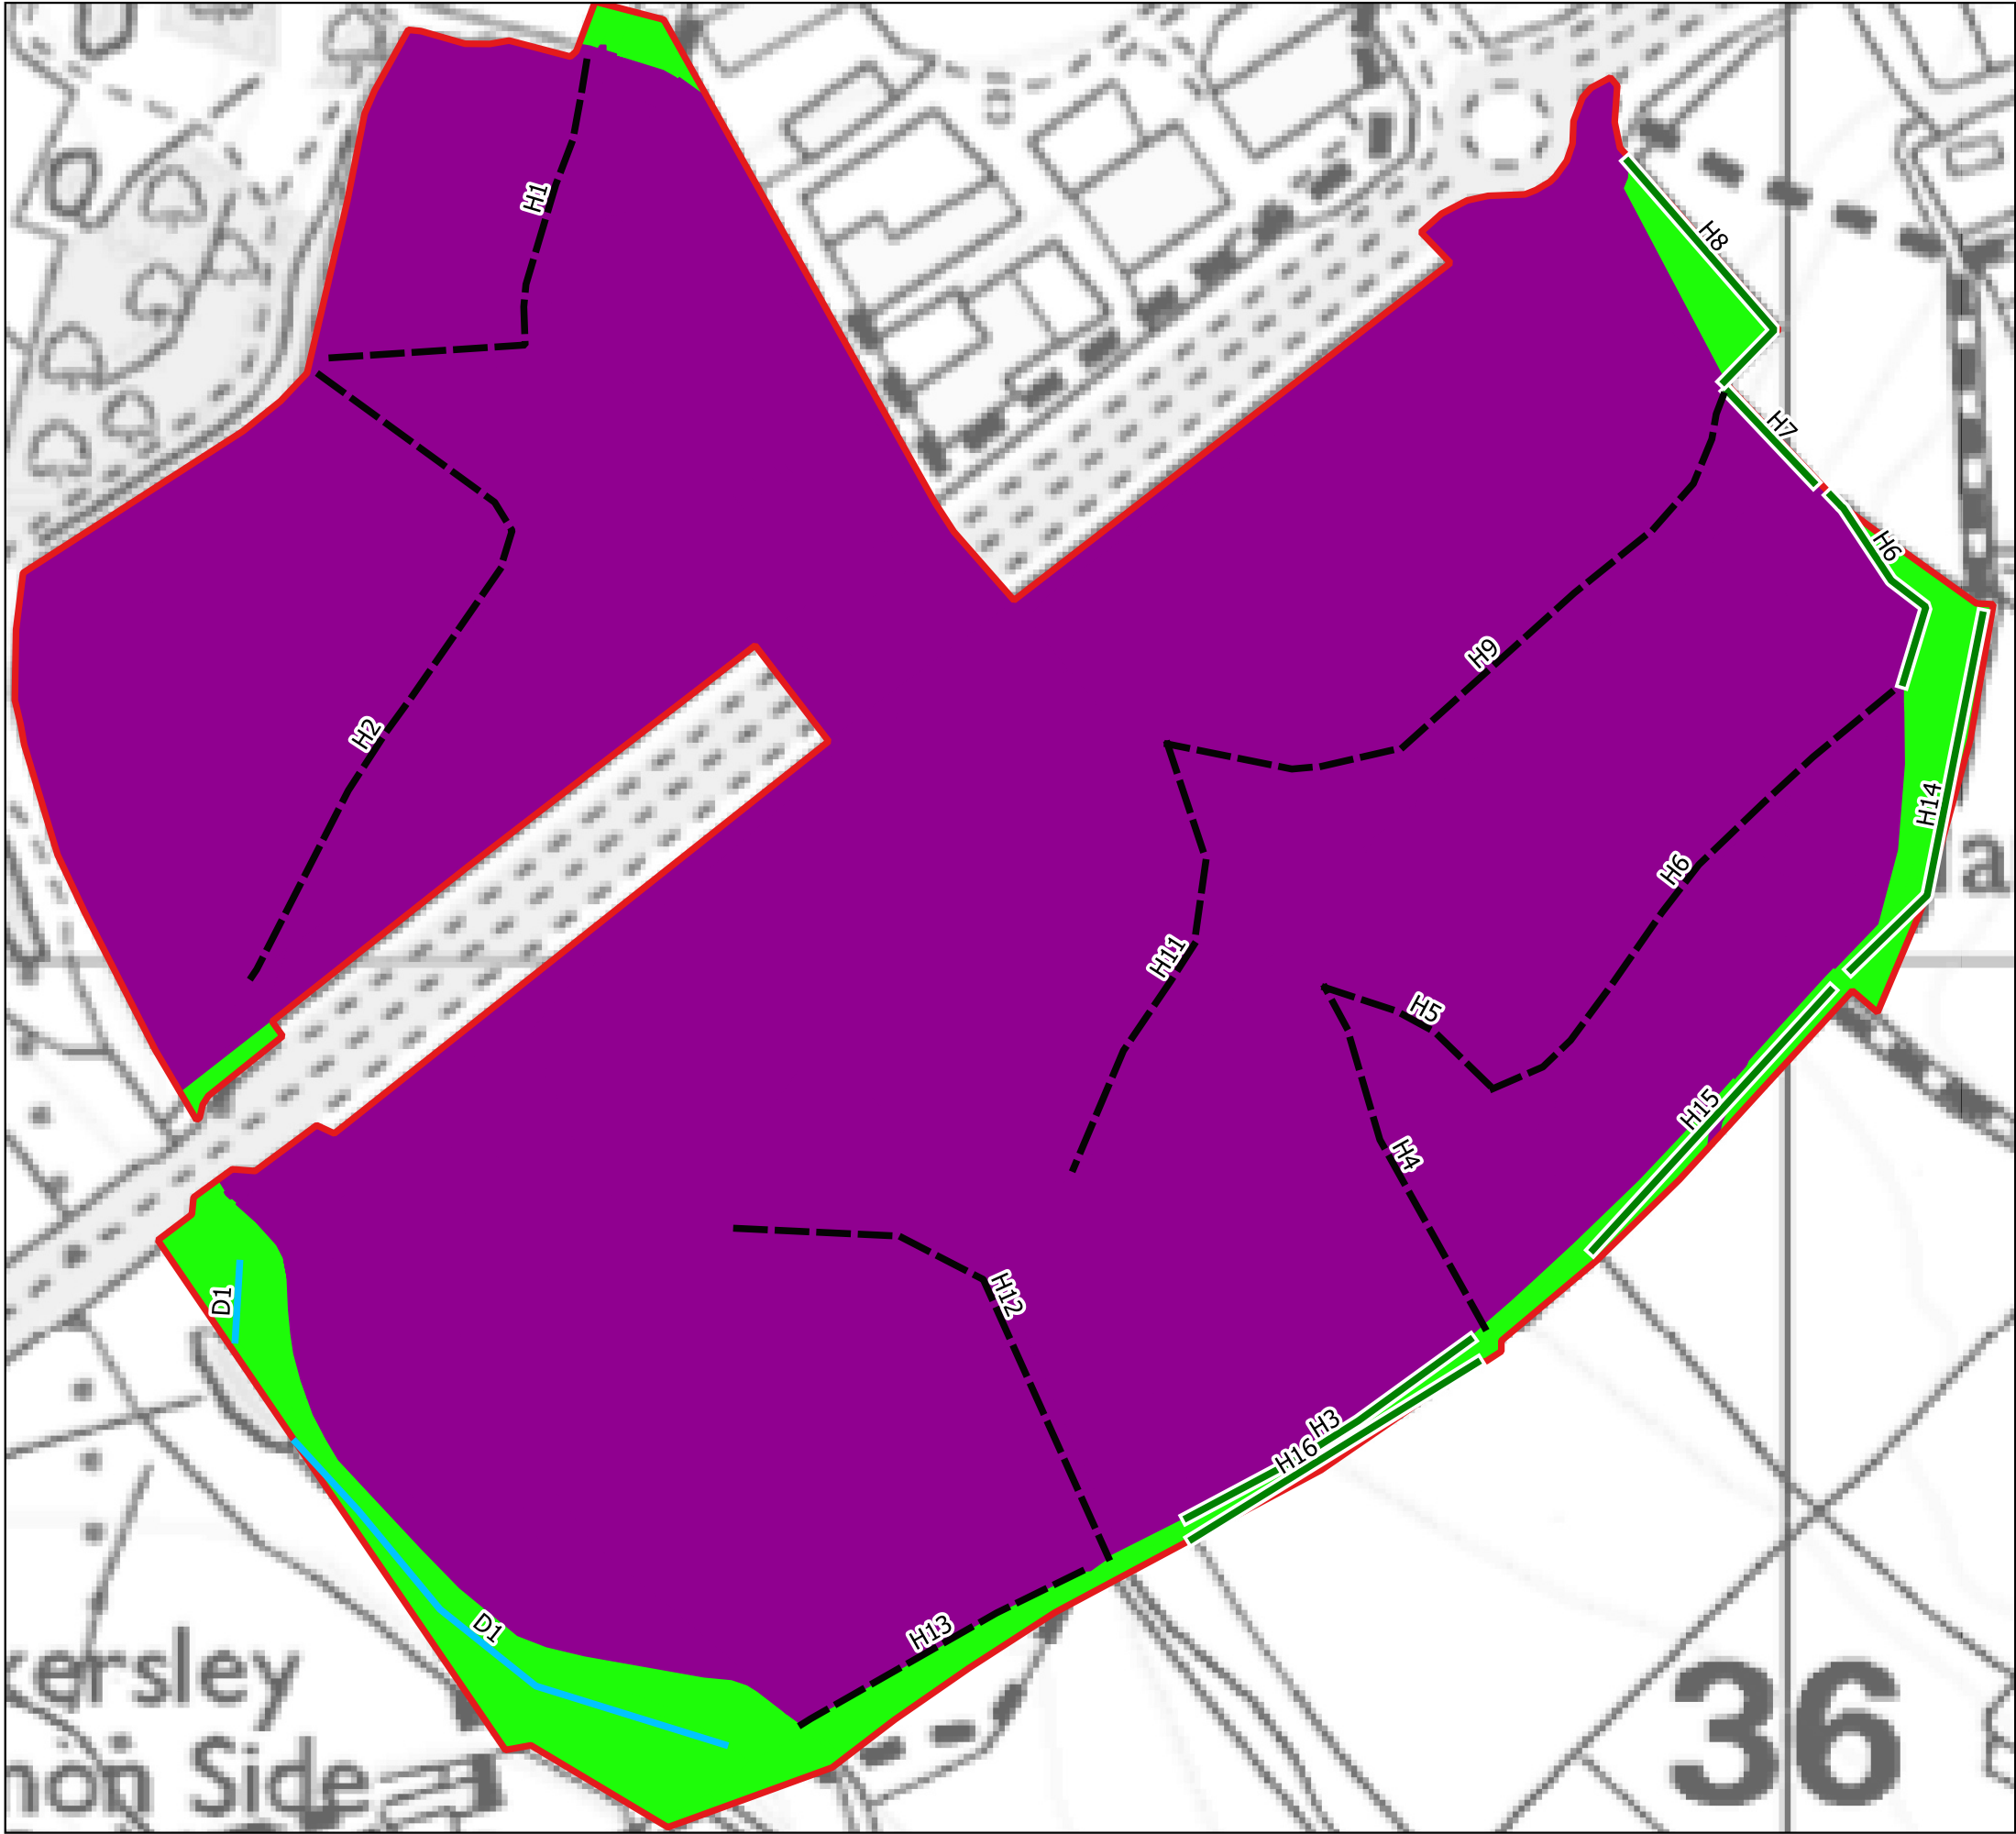


This drawing is the property of FPCR Environment and Design Ltd and is issued on the condition it is not reproduced, retained or disclosed to any unauthorised person, either wholly or in part without written consent of FPCR Environment and Design Ltd.

Ordnance Survey material - Crown Copyright. All rights reserved.
Licence Number: 100019980

Key

- Site Boundary
- Development Area
- Retained and Enhanced Habitats
- Hedgerow Removal
- Hedgerow Retained
- Retained Ditch

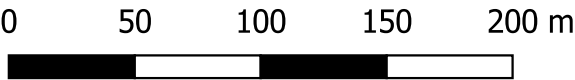



client
Harworth Group

project
Dearne Valley Parkway, Rockingham,
Barnsley - Phases 2

drawing title
HABITAT RETENTION PLAN

scale @ A3
1:3000

drawn
JDH

issue
14/5/2020

drawing / figure number
Figure 2

rev
-