

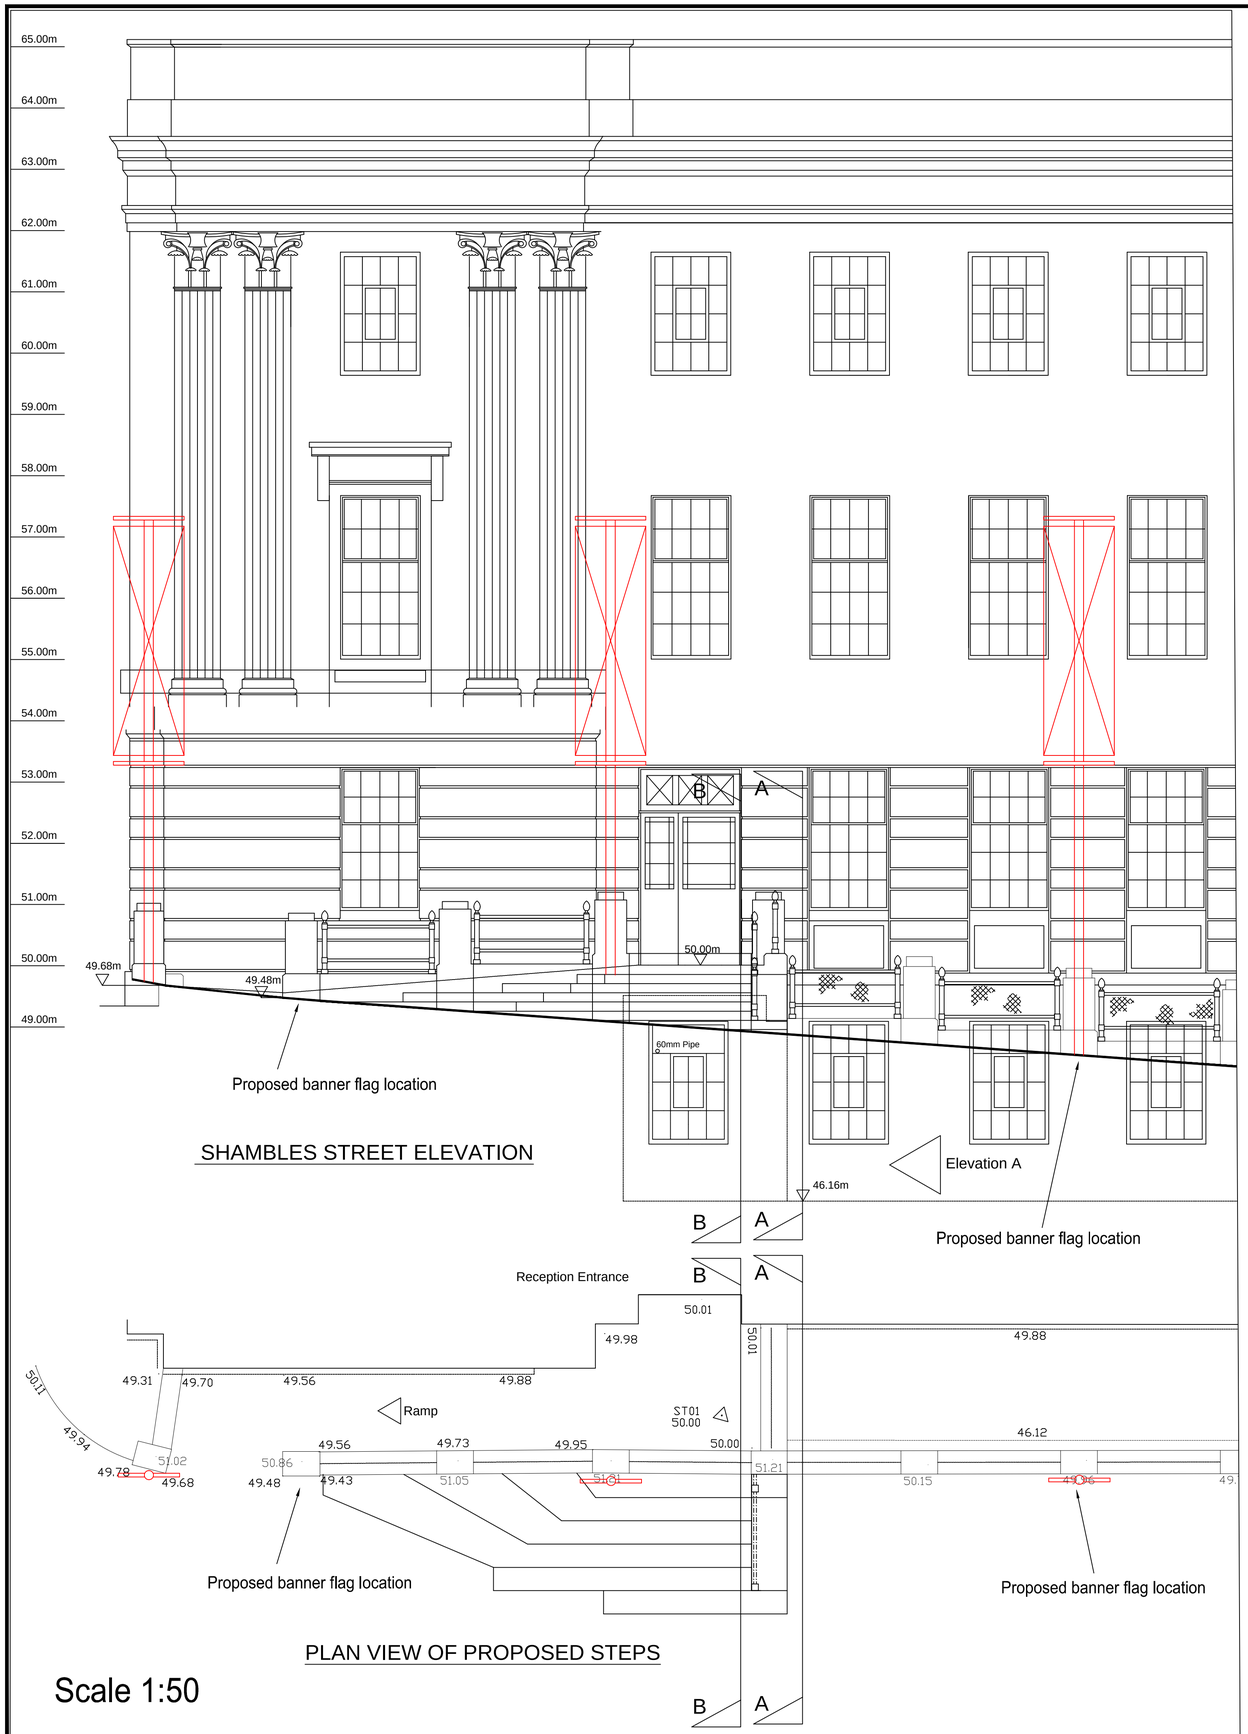


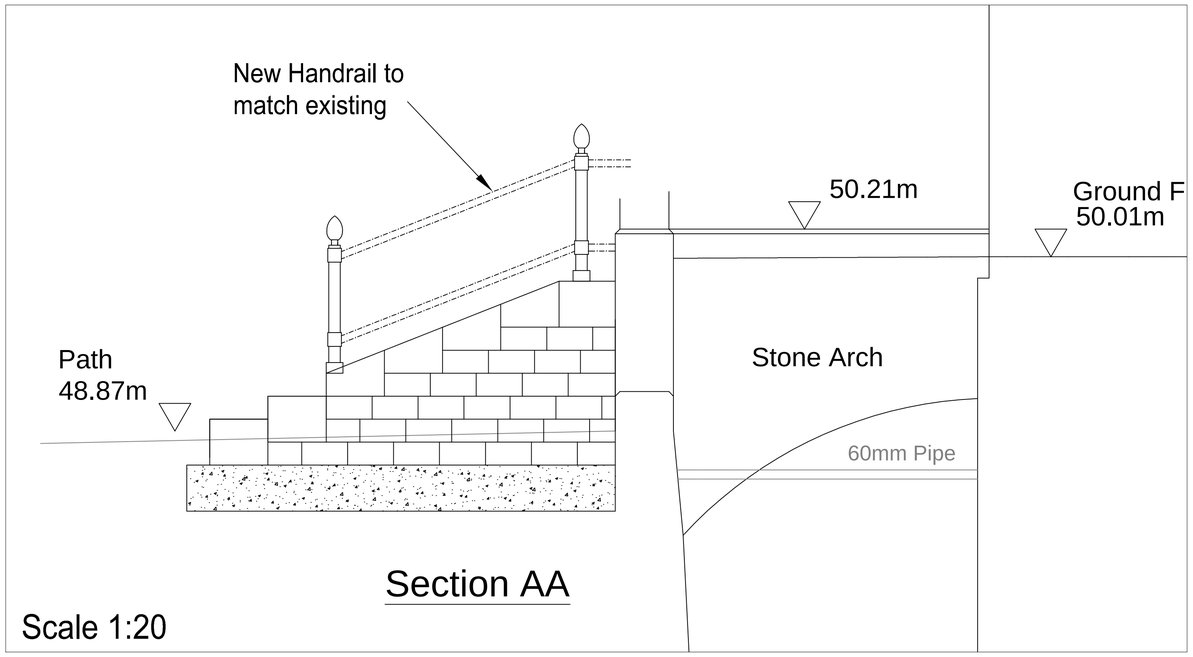

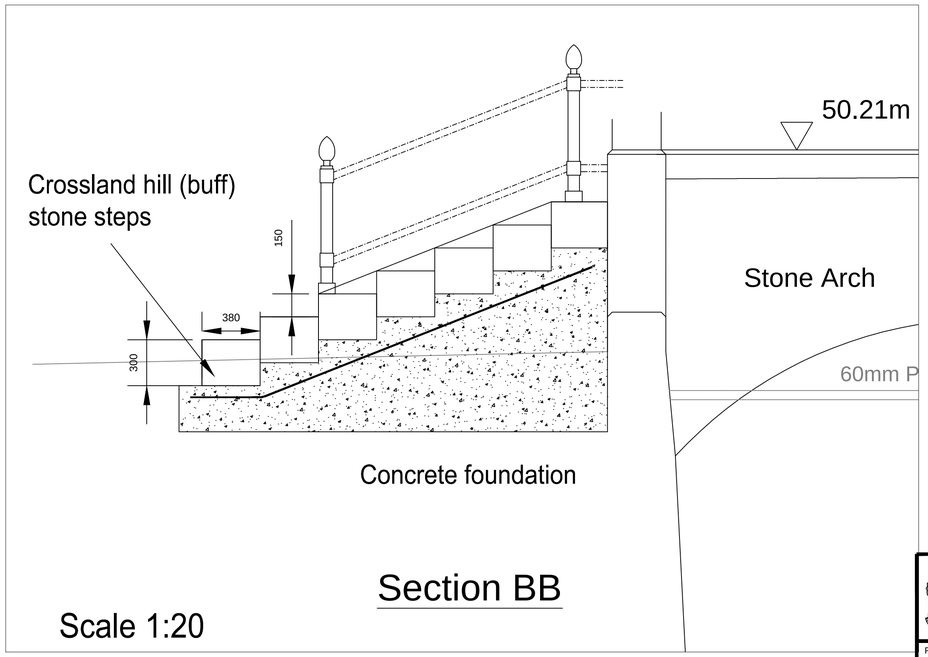

Notes

New Steps to be built from crossland hill sandstone (buff) - Steps to be 380mm tread and 150mm rise with a 10mm bullnose font edge.

Handrail to be constructed to match existing railings.

New mast banners to be provided in locations shown, banner poles are 7.5m, 7.5m and 8.8m with a 4m banner from left to right.

This map is reproduced from Ordnance Survey material with the permission of Ordnance Survey on behalf of the Controller of Her Majesty's Stationery Office © Crown copyright. Unauthorised reproduction infringes Crown copyright and may lead to prosecution or civil proceedings. 100022264 (2009).

Rev.	By	Amendments	Date
A	NL	Right Hand Banner flag height increased and banner height note	Mar 13
B	NL	Additional banner added in central location and all banner heights amended	Mar 13

BARNSLEY
Metropolitan Borough Council

Project
Experince Barnsley
External Works

Drawing title
Proposed Entrance Steps

Scale	Drawn	Checked	Date
As Shown	NL		Feb 13

Drawing No. HD/BP2/NL/ES1

File BP2

D.A.Richardson BSc., M.C.I.O.B., M.I.H.T.,
Assistant Director, Highways, Engineering & Waste Management,
Westgate Plaza One, Westgate,
Barnsley S70 2DR.
Tel. (01226) 770770 Fax. (01226) 772222

COMPUTER.FILE.NAME