

Hill End Road Boundary Treatment



Ordnance Survey. © Crown Copyright 2011. All rights reserved.
Licence number 100020449. Plotted Scale - 1:1250

Peter Dimberline RIBA



SG
SMITHSGORE

CLIENT

UK Coal

DRAWING TITLE

**Gawber Estate
Sale lot 5**

SCALE

1:2,500

DRAWING NO.

11 0275


FILE

1023481


DATE

14 March 2011

*RAILWAY
BOUNDARY*

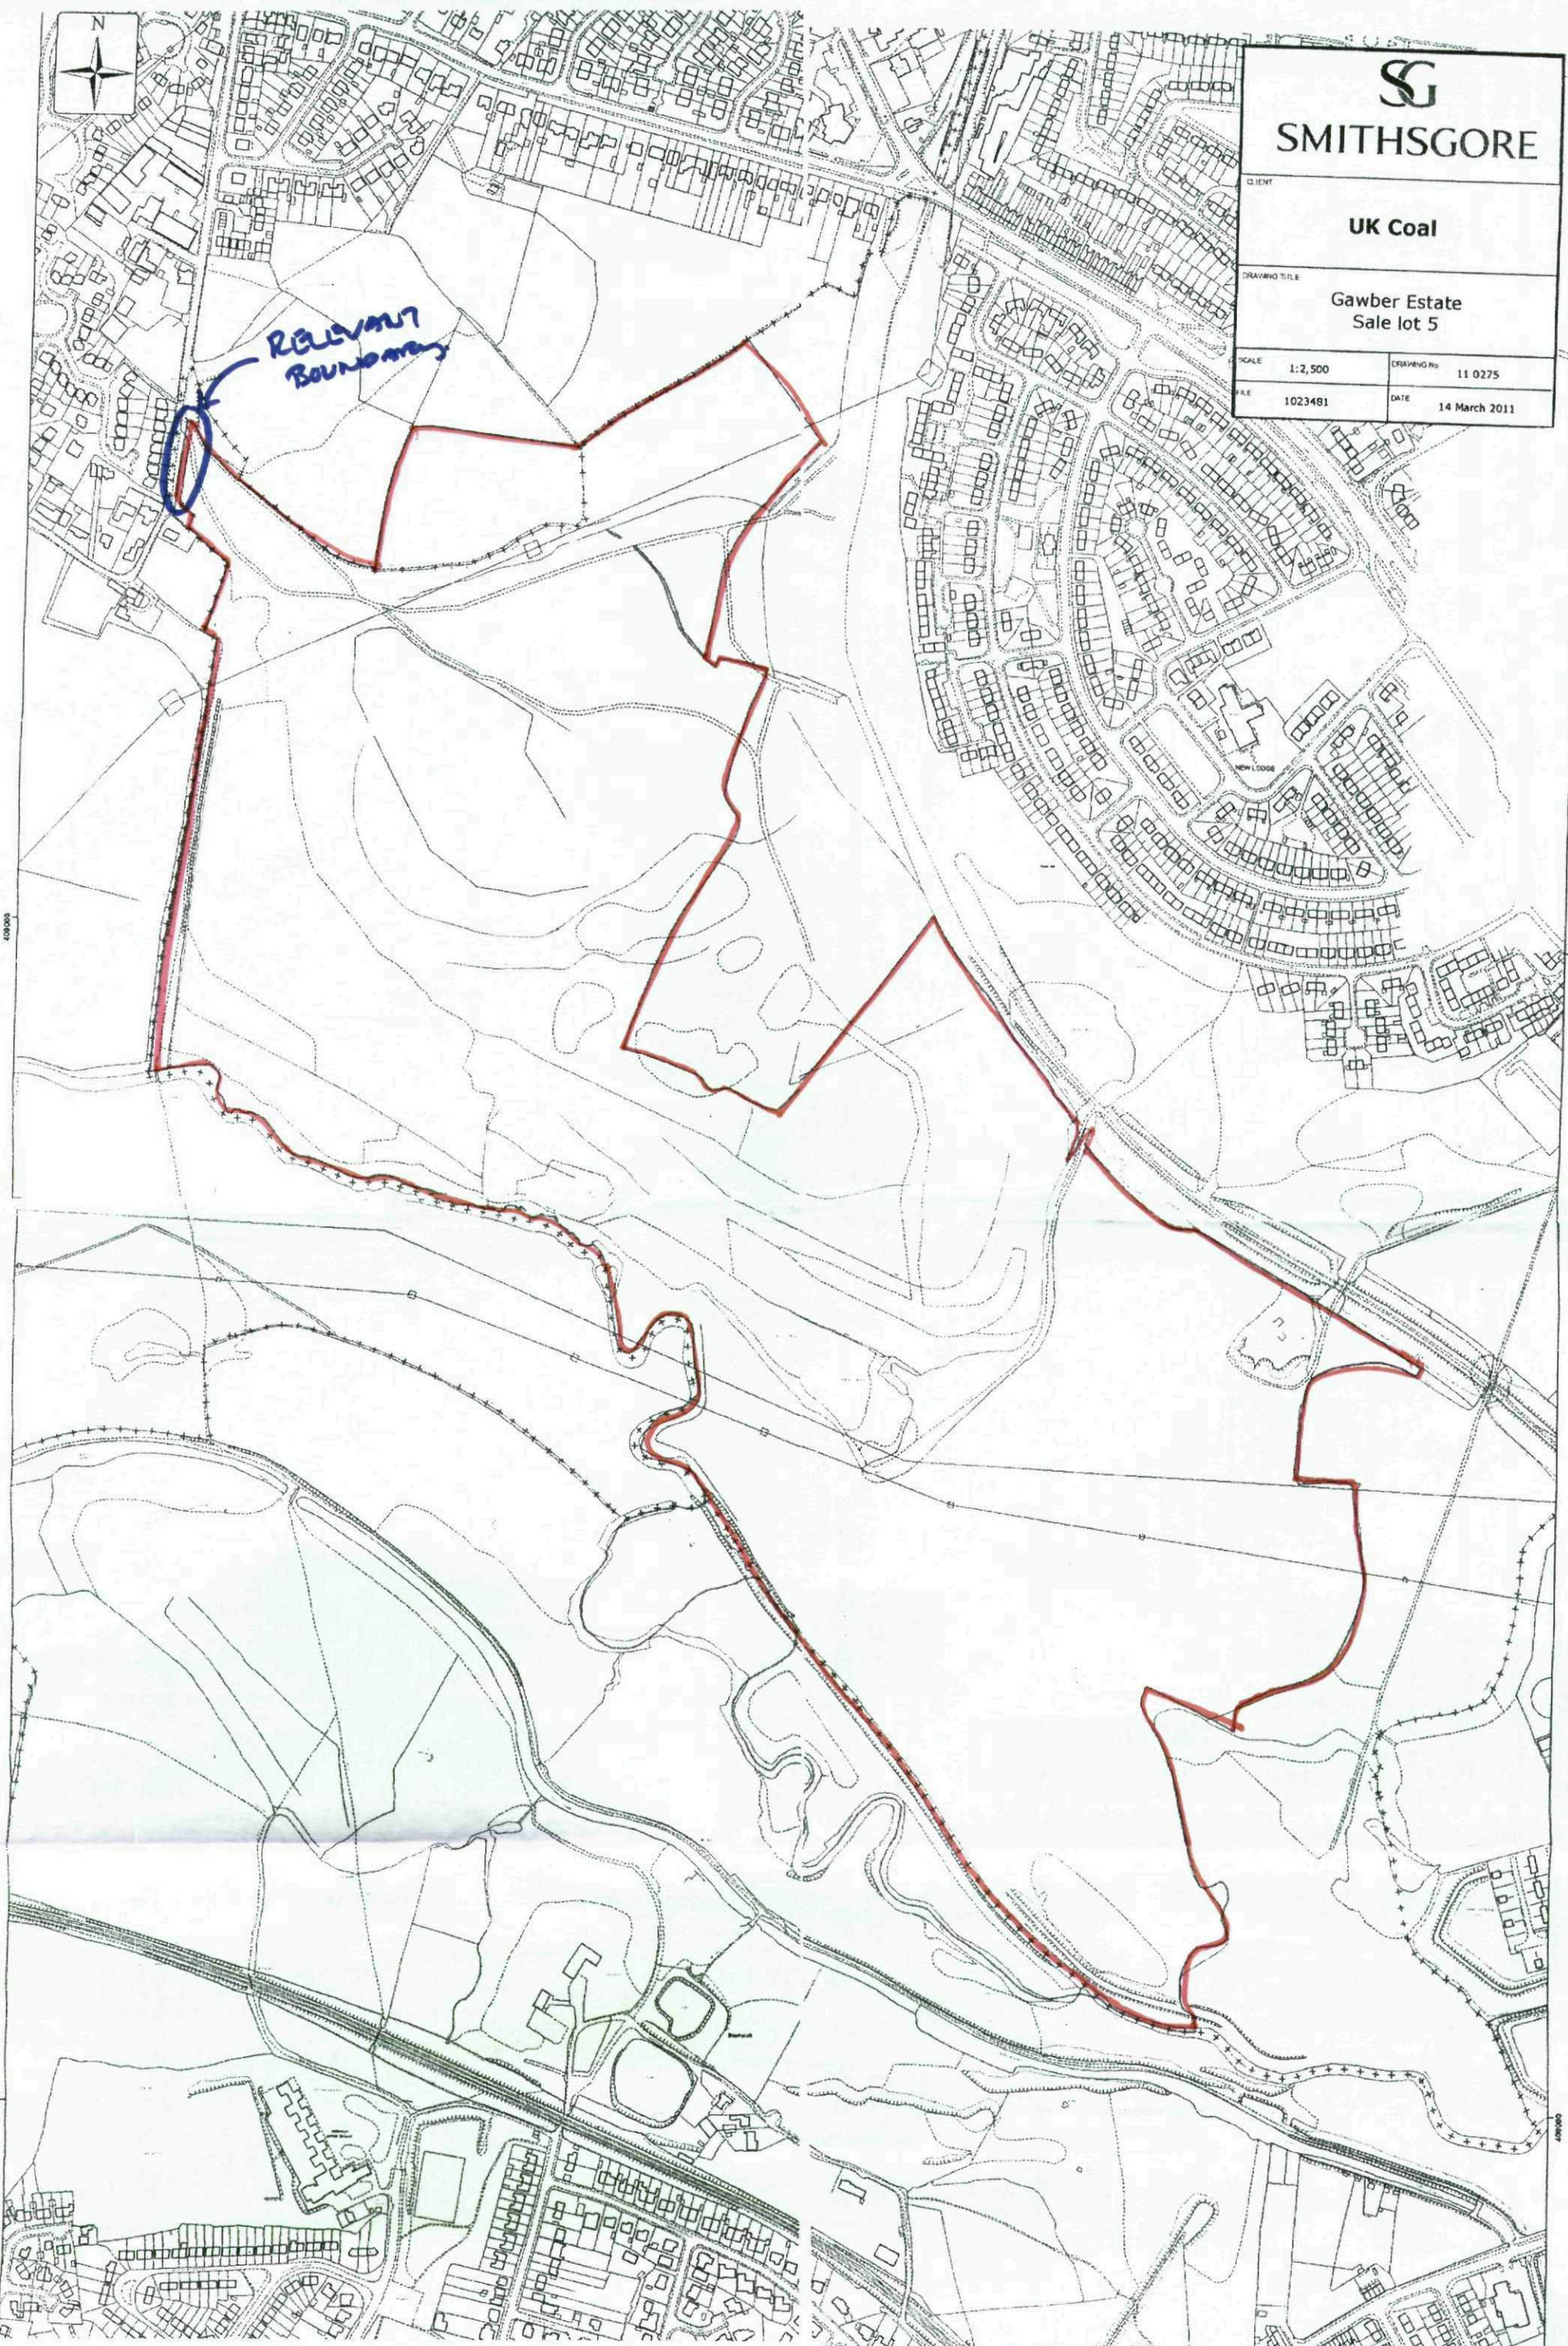

EXTRACT @ 1:1250.

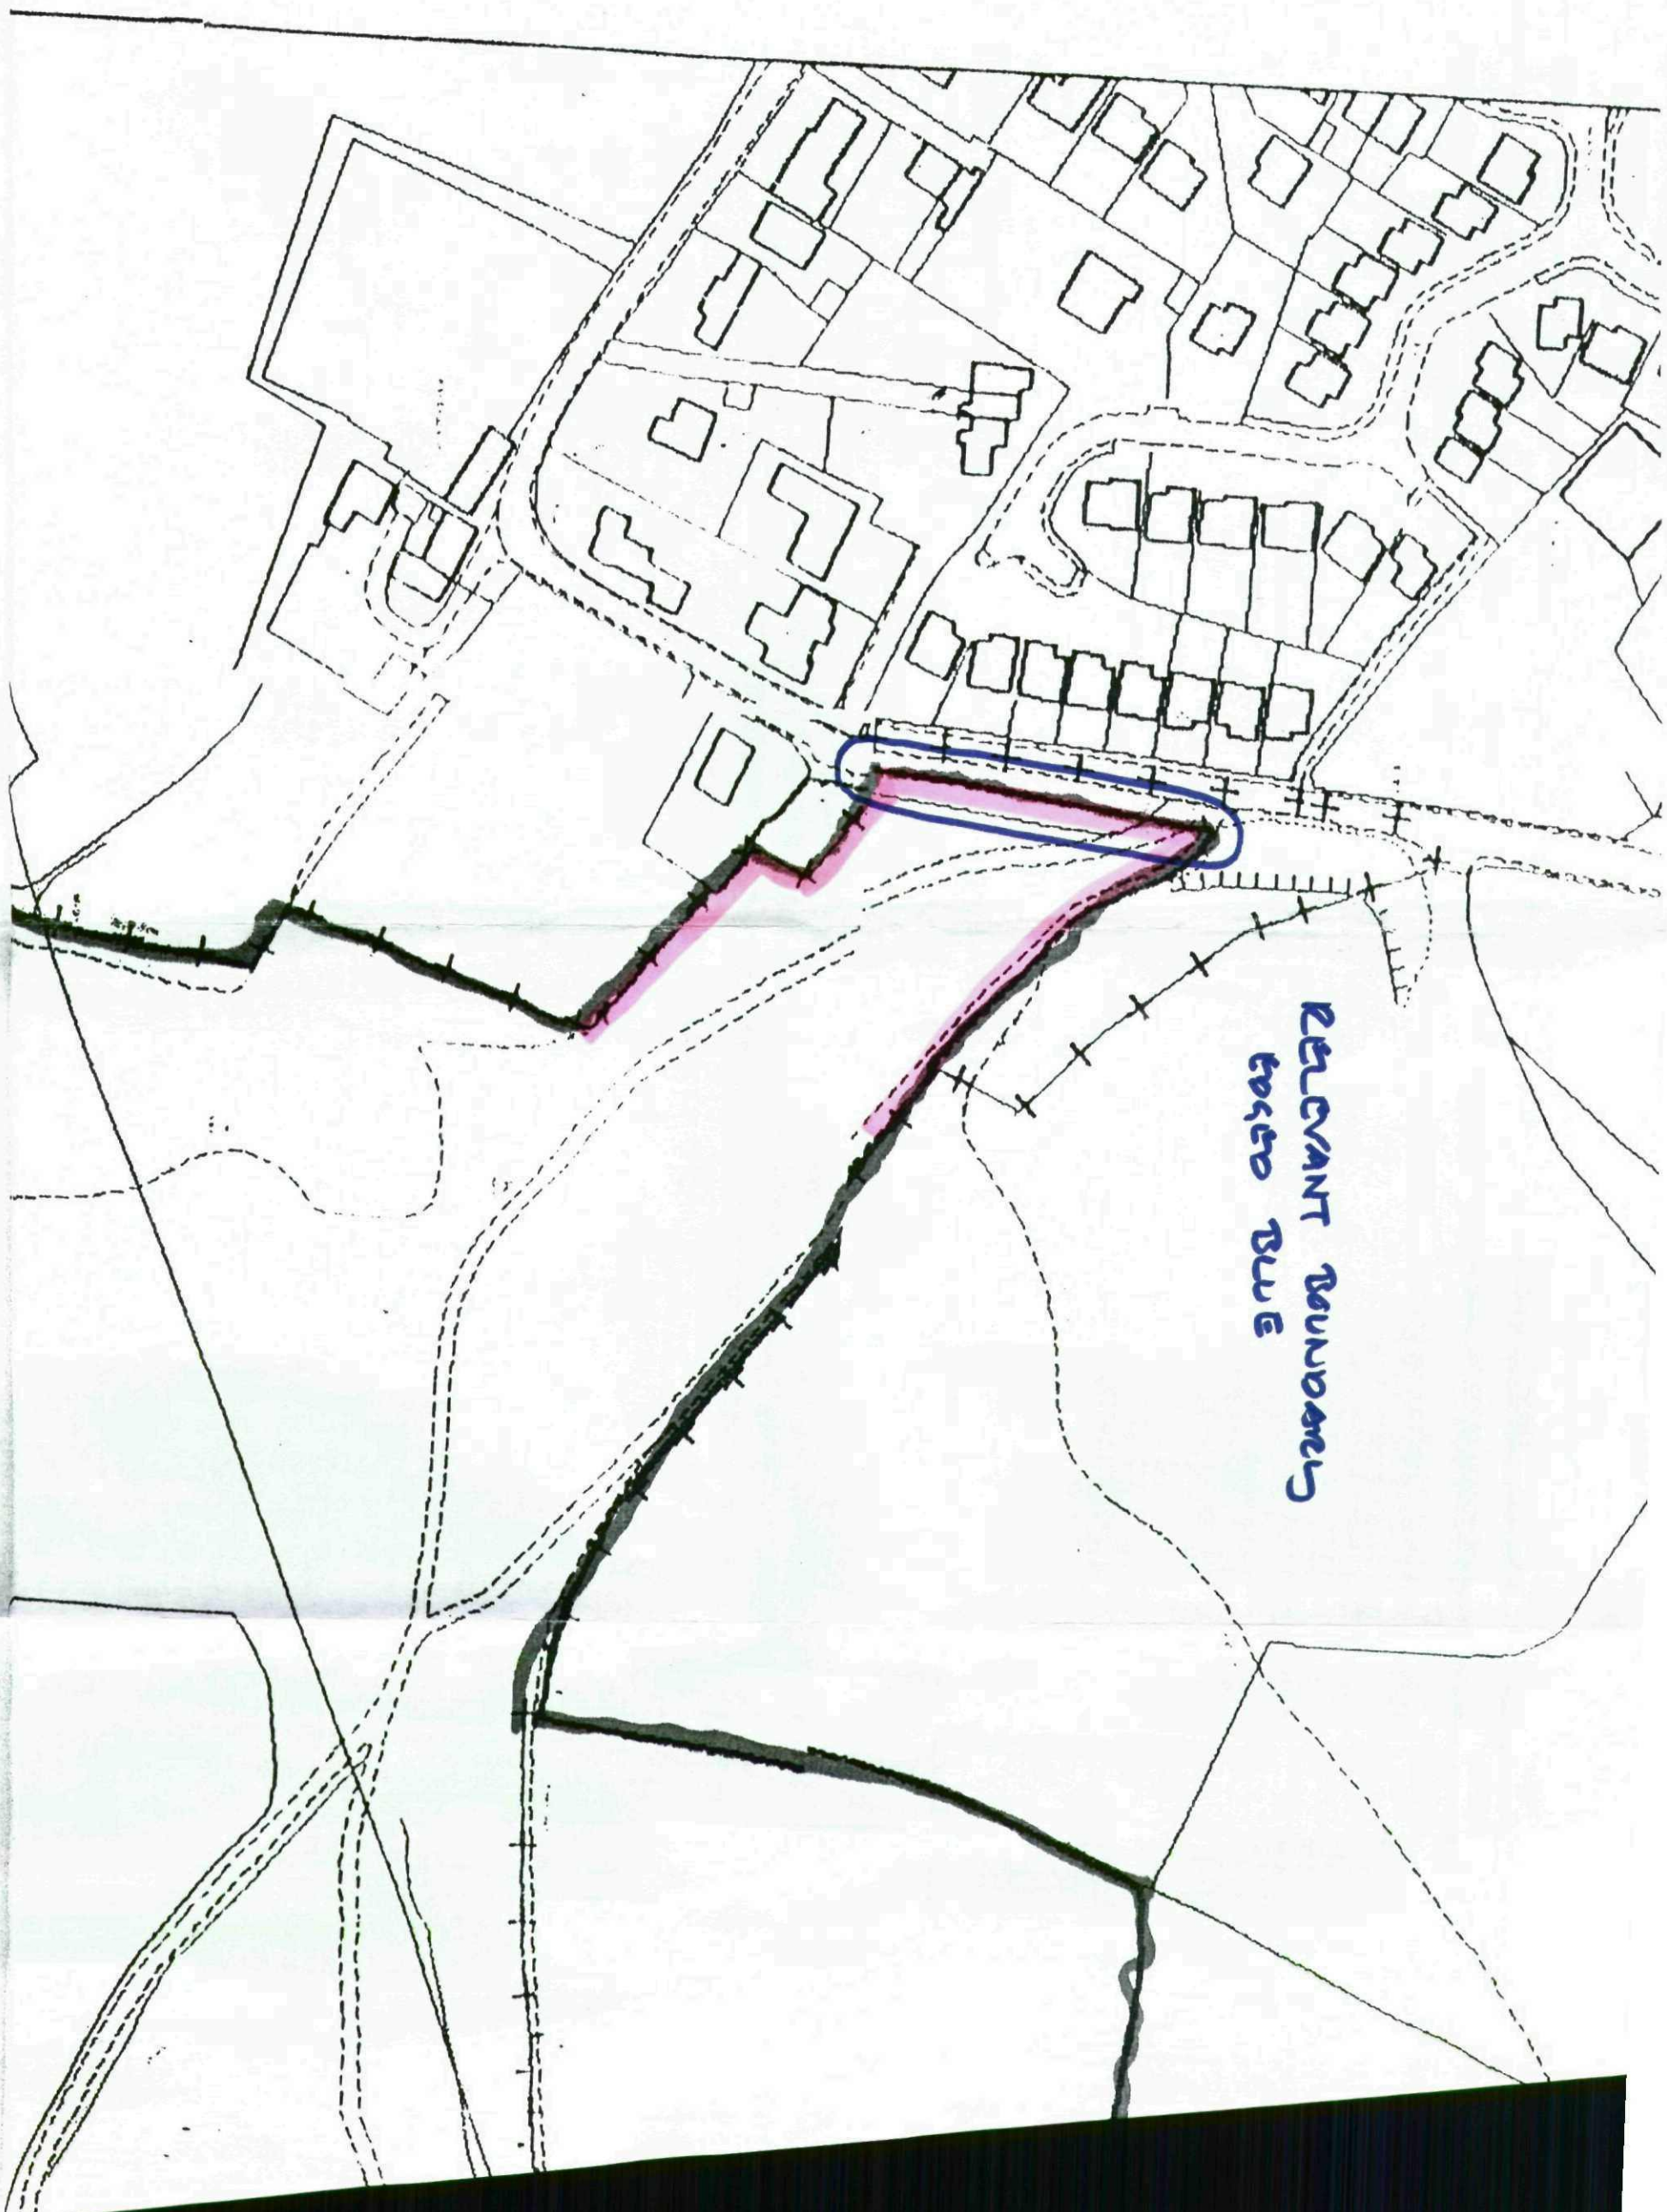

RELEVANT BOUNDARY
TO THE BLUE