
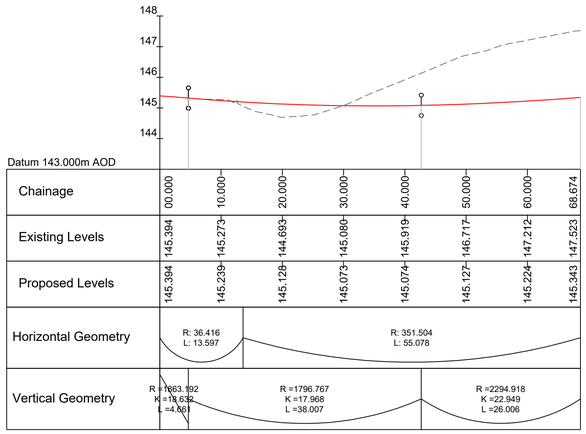



CKR CH0L - Longsection

(SCALE: Horiz. 1:500, Vert. 1:100)

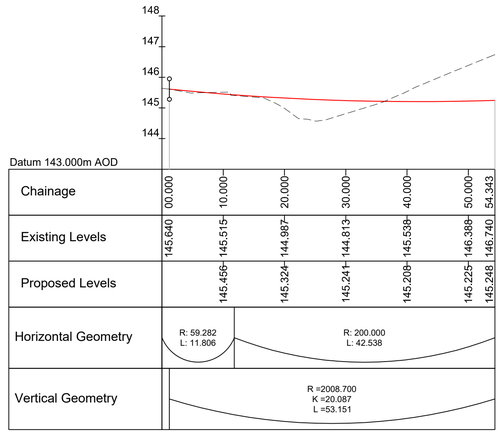


CKR CR0L - Longsection

(SCALE: Horiz. 1:500, Vert. 1:100)

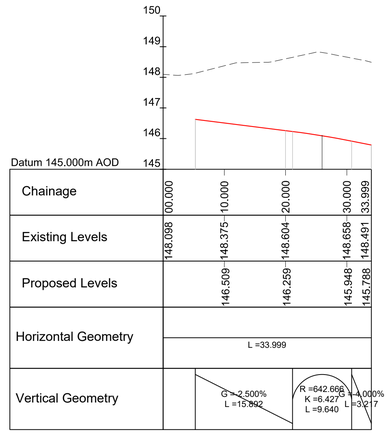


MC02 Plot 3 - Longsection

(SCALE: Horiz. 1:500, Vert. 1:100)

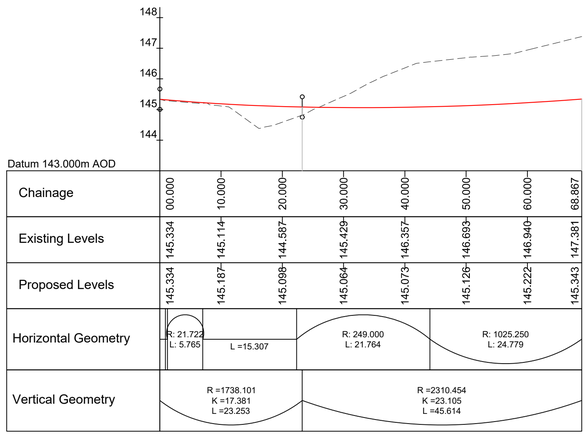


CKR CH0R - Longsection

(SCALE: Horiz. 1:500, Vert. 1:100)

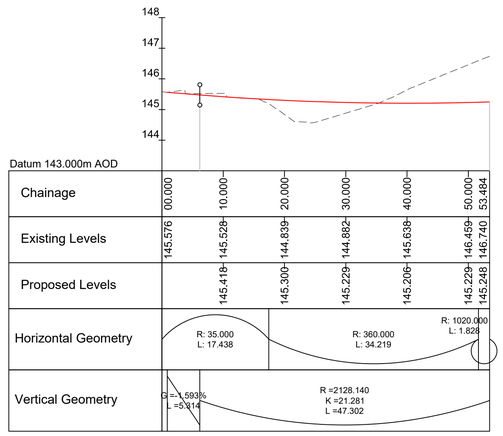


CKR CR0R - Longsection

(SCALE: Horiz. 1:500, Vert. 1:100)

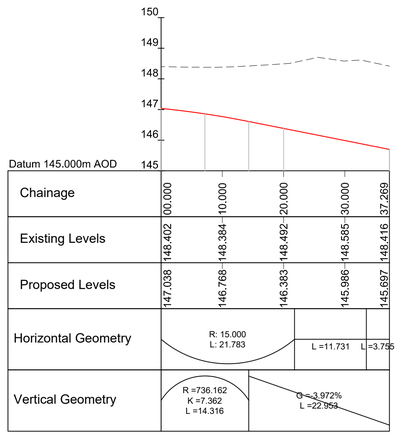


Plot 3 CH0L - Longsection

(SCALE: Horiz. 1:500, Vert. 1:100)

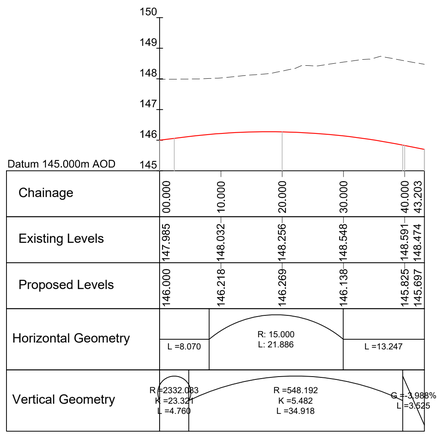

Plot 3 CH0R - Longsection

(SCALE: Horiz. 1:500, Vert. 1:100)

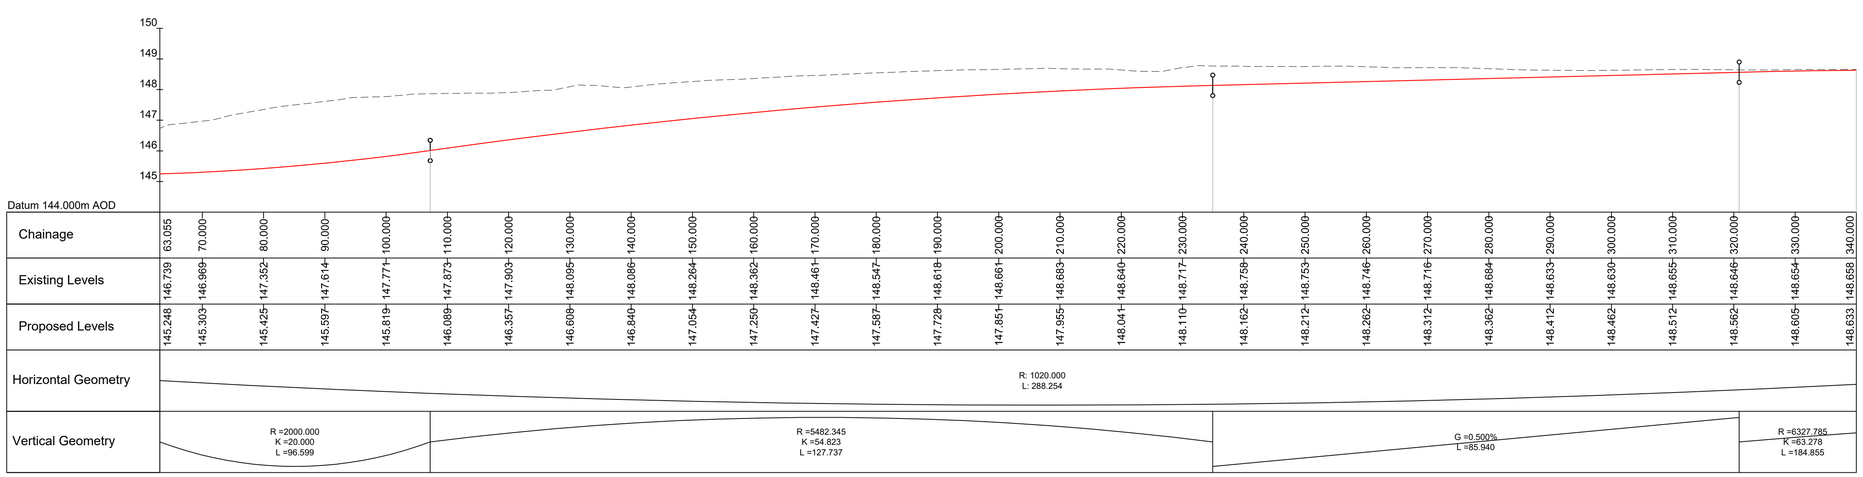

MC01 - Longsection (Chge 63.055 to 340.0m)

(SCALE: Horiz. 1:500, Vert. 1:100)

© 2020 RPS Group

Notes

1. This drawing has been prepared in accordance with the scope of RPS's appointment with its client and is subject to the terms and conditions of that appointment. RPS accepts no liability for any use of this document other than by its client and only for the purposes for which it was prepared and provided.
2. If received electronically it is the recipients responsibility to print to correct scale. Only written dimensions should be used.
3. This drawing should be read in conjunction with all other relevant drawings and specifications.
4. Masterplan taken from PHP drawing 4400-001 Rev P25, received 15/06/2020.
5. All works to be carried out in accordance with the Specification for Highway Works, the South Yorkshire Residential Design Guide and the requirements of Barnsley Metropolitan Borough Council.
6. Refer to drawing HOYLA-RPS-SI-XX-DR-CR-011 Rev P03 for setting out information.
7. All information shown on this drawing is subject to Technical Approval from BMBC.

Key

Proposed Ground

Existing Ground

Rev	Description	By	Ckd	Date
P02	K value revised as per BMBC comments	AB	ANT	23.10.20
P01	First Issue	KA	LAM	13.07.20

MAKING COMPLEX EASY

Sherwood House, Sherwood Avenue,
Newark, Nottinghamshire, NG24 1QQ
T:01636 605 700 E: rpsnewark@rpsgroup.com

Client: newlands developments

Project: Hoyland

Title: Longitudinal Sections (Sheet 1 of 9)

RPS Project Number	Scale @ A1	Date Created
NK020040	As Shown	08.07.2020
Task Team Manager	**Information Author**	**Task Information Manager**
SG	KA	LAM

Status: S2 (Suitable for Information)

Document Number: HOYLA-RPS-SI-XX-DR-CR-611

Revision: P02

Project Code - Originator - Zone - Level - Type - Role - Drawing Number

rpsgroup.com

1m SCALE 1:100

10m SCALE 1:500