
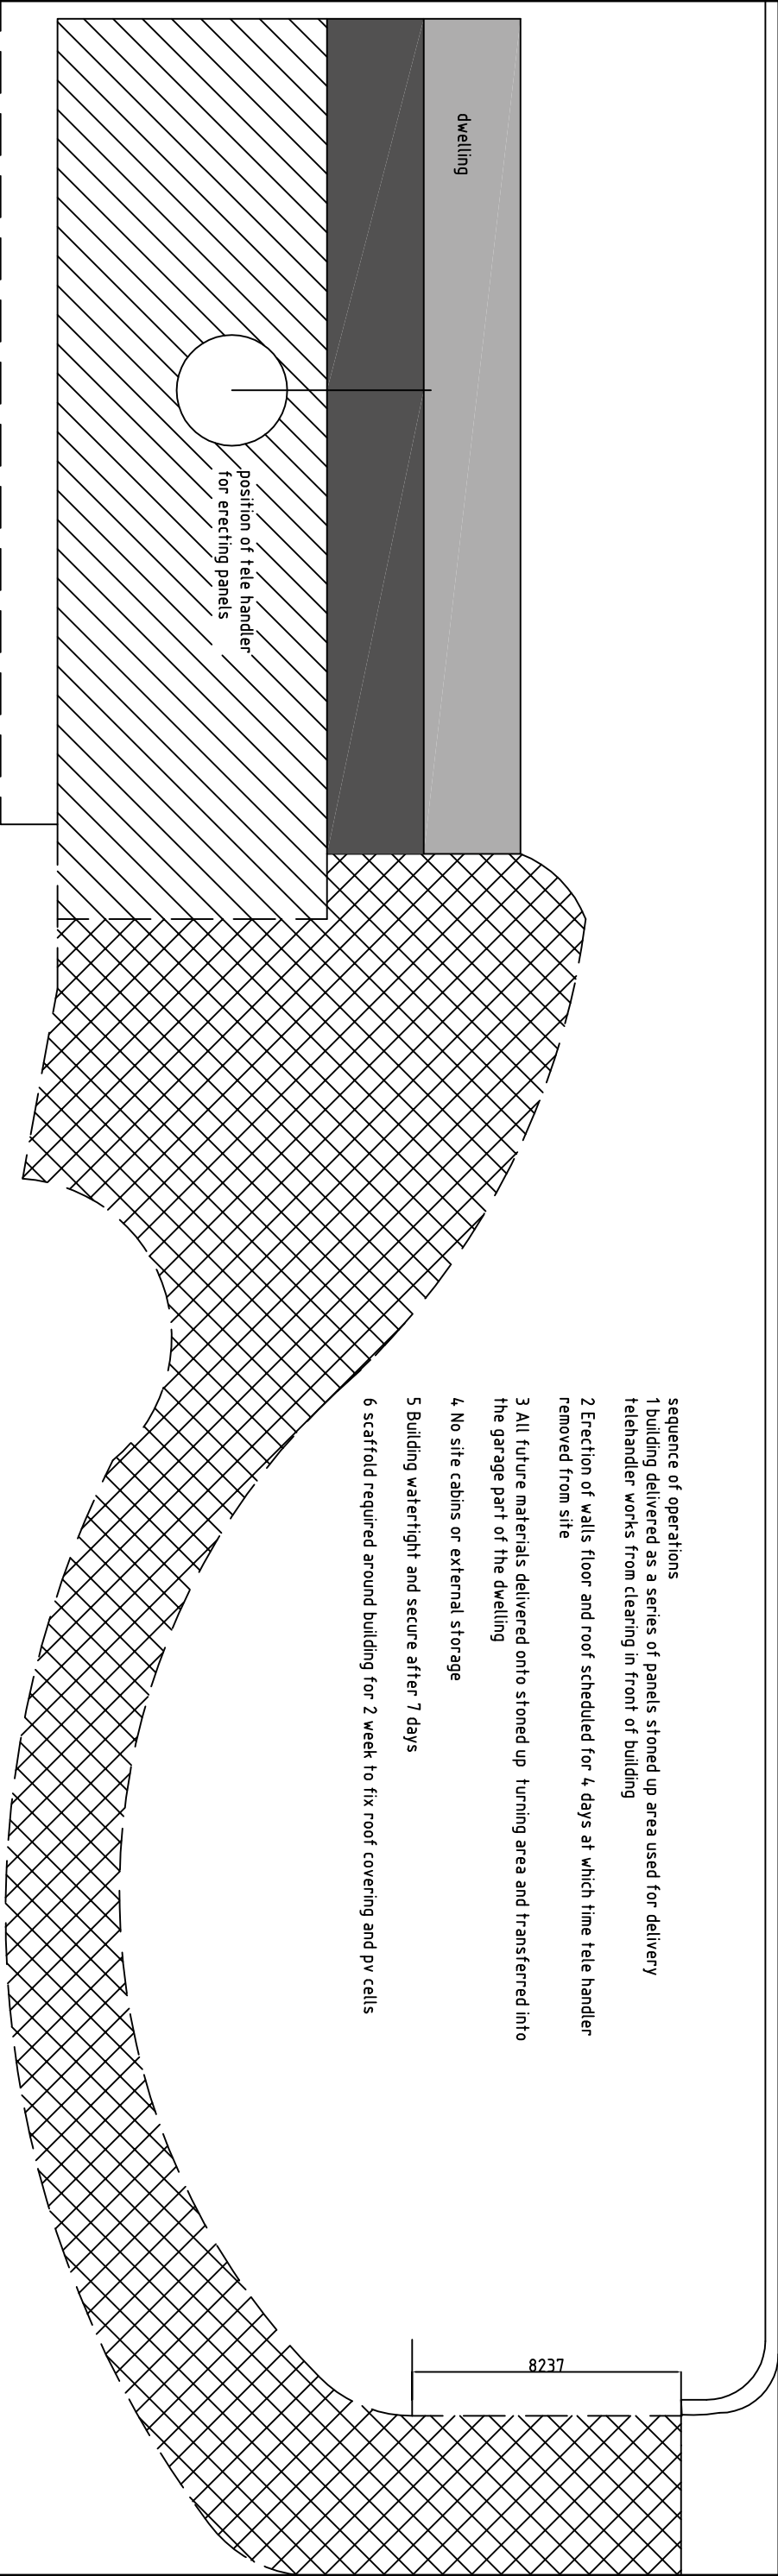


A629
Huddersfield
Road

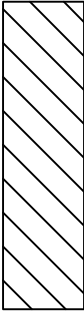

site operations plan

- 

existing access route reinstated as sub base only during construction, to be finished in vehicular matting and planted with meadow mix on completion of construction
- 

existing clearing in front of existing building to be used for telehandler to lift panels in place during construction, replanted on completion as noted on landscape/ biodiversity drawing

roy harrison architects

41A Staincross Common
S, Yorkshire S75 6 JF
Telephone 07922696549
E-Mail: rthoyarch@gmail.com

Client

Roy Harrison

Project

Scout Dyke Eco House
Halfax Road
Barnsley S36 7EZ

Title

construction method plan

Date

25/2/14

Drawing No.

rh/sd/1477

Scale

1:200

Sheet

1

Revision

Drawn

rh

of

1