
0401/0114 HOUGHTON ROAD OPP. NO. 14, THURNSCOE. S63 0JT

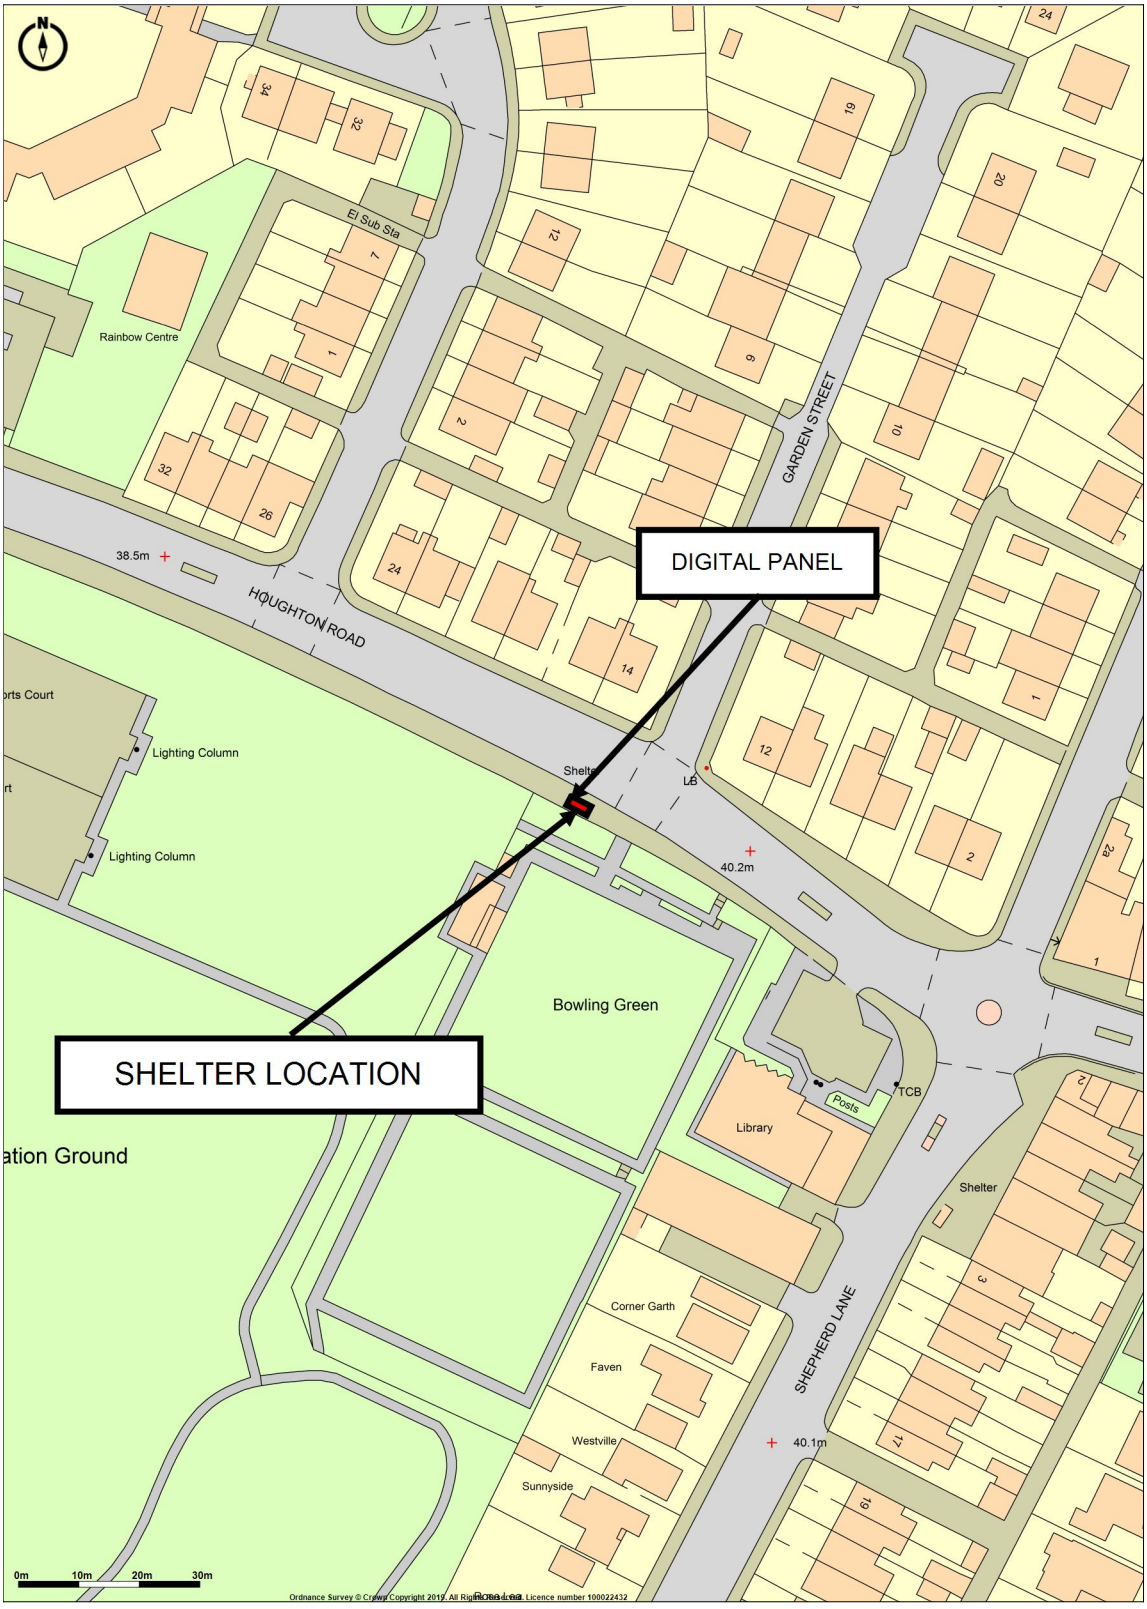

Promap V2 LANDMARK INFORMATION

Ordnance Survey © Crown Copyright 2019. All Rights Reserved.
Licence number 100022432
Plotted Scale - **1:1250**. Paper Size - **A4**

CREATED BY ALIGHT MEDIA