


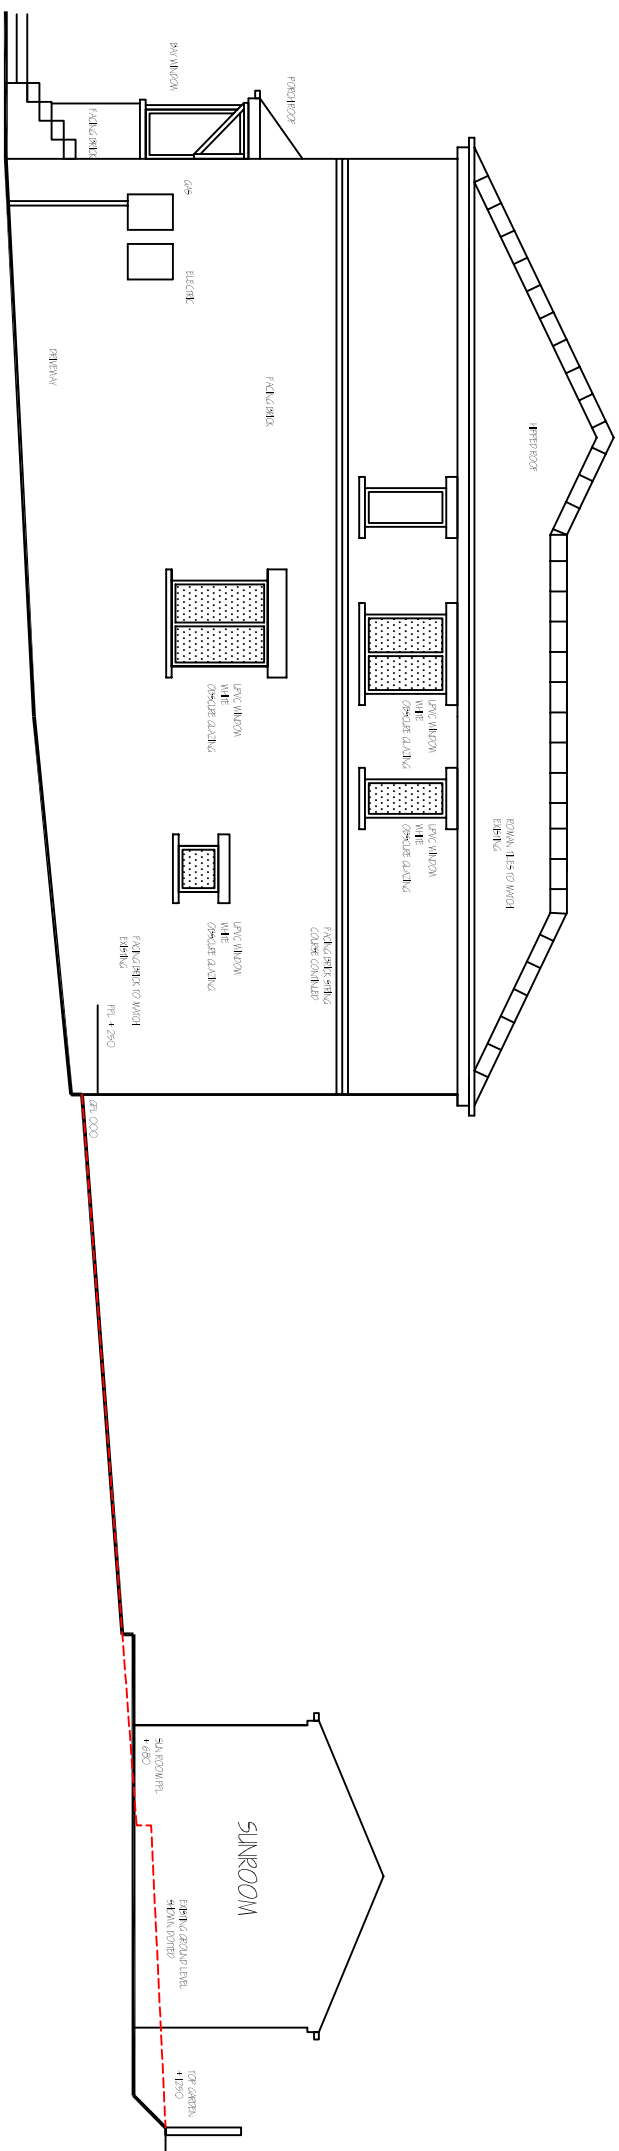

PROPOSED GARDEN
SECTION 1:50

Revisions	A. A----	00-00-00
This drawing is for planning permission only and is not a construction drawing.		
Drawing Title	PROPOSED-GARDEN-SECTION	
Job No. - Dwg No.	MCY/2014/10	-
Client:	28 STEAD LANE 107 YARD COMMON S/M OKE	
Scale:	1:100	