



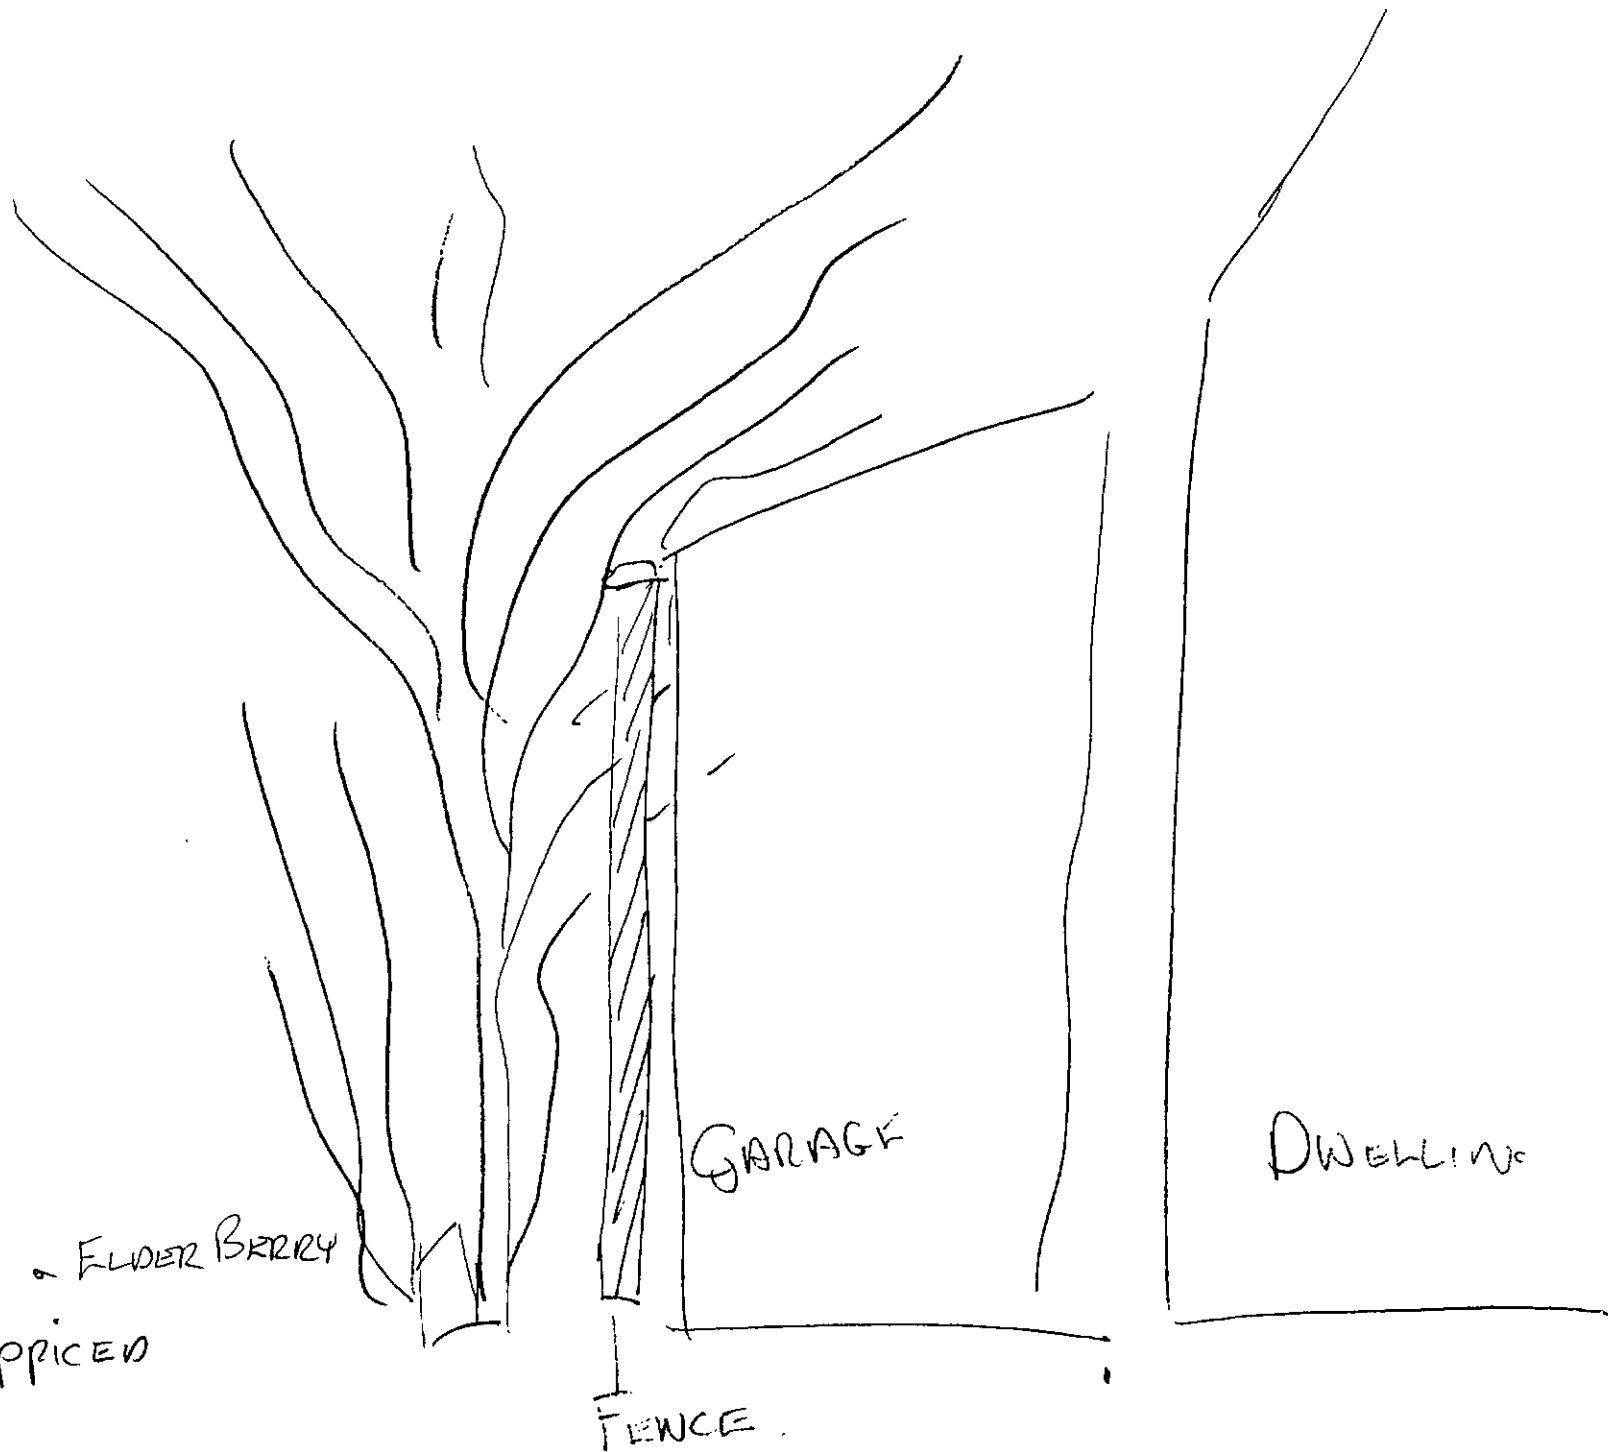

GOAT WILLOW & ELDER BERRY  
TO BE RE-COPPIED

EAST BOUNDARY

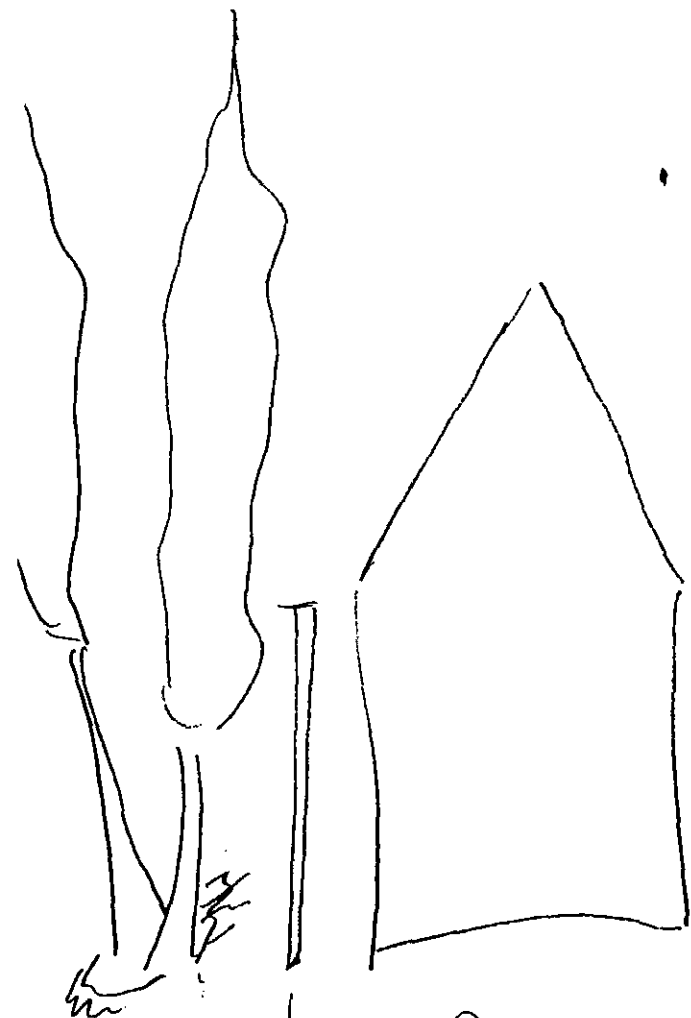


KEYHAWDII  
WMALOWN.

FENCE

DWELLING

TO REMOVE WINDBLOWN TREE  
TO REDUCE CROWN ON REMAINING TREES

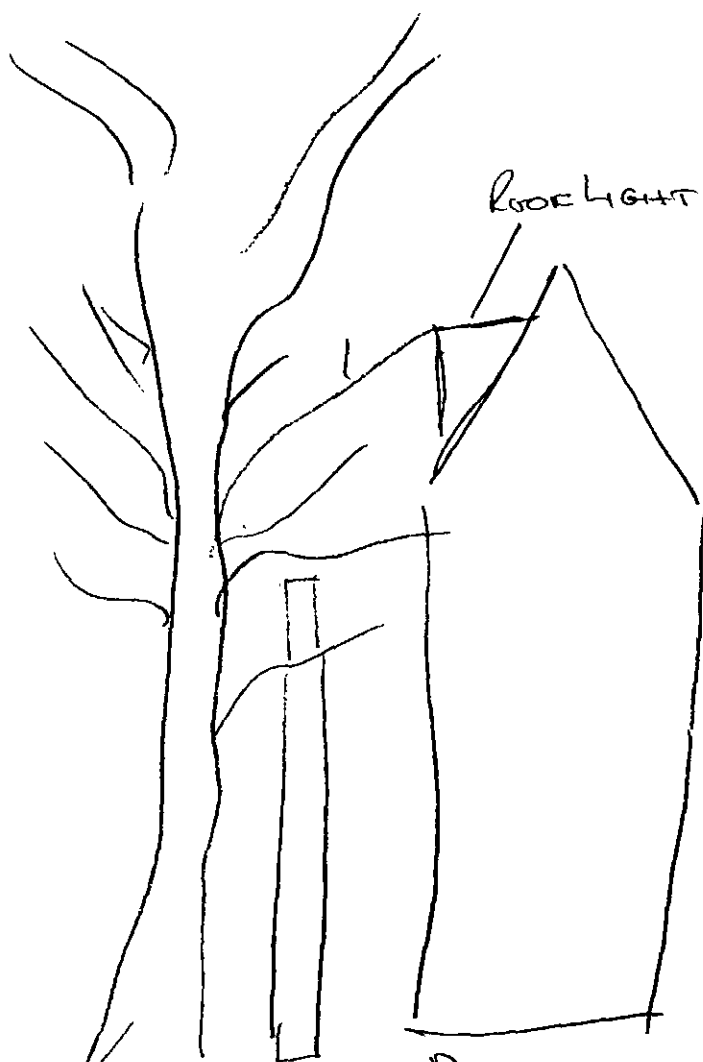

ROCK LIGHT

FENCE

DWELLING

SYCAMORE

TO CROWN LIFT TO CLEAR FENCE AND DWELLING

SOUTH BOUNDARY

# Wombwell Mills - WOMBWELL

NORTH



The Woodford Group, Licence Number: 100041062  
© Crown Copyright. All rights reserved.

0m 40m 80m 120m 160m 200m

**consult**  
CONSULTING ENGINEERS  
REMEDIATION SPECIALISTS

www.woodfordgroup.com

Wombwell Mills  
WOMBWELL

1:2000 @ A4

26.10.05

Site Plan

P.W.

S.S.

W 896

02

-

NORTHWEST OFFICE:  
ARUNDEL HOUSE, ACKHURST BUSINESS PARK  
CHORLEY, LANCASHIRE PR7 1HY  
Tel: 01257 230 999 Fax: 01257 235 171

YORKSHIRE OFFICE:  
1 CITY SQUARE, LEEDS LS1 2ES  
Tel: 0113 300 2014 Fax: 0113 300 2576

MIDLANDS OFFICE:  
3 BRINDLEY PLACE, BIRMINGHAM B1 2JB  
Tel: 0121 698 8530 Fax: 0121 698 8600

NORTH OFFICE:  
116 QUAYSIDE, NEWCASTLE-UPON-TYNE NE1 3DY  
Tel: 0191 206 4040 Fax: 0191 206 4250