


Example of proposed fencing appearance

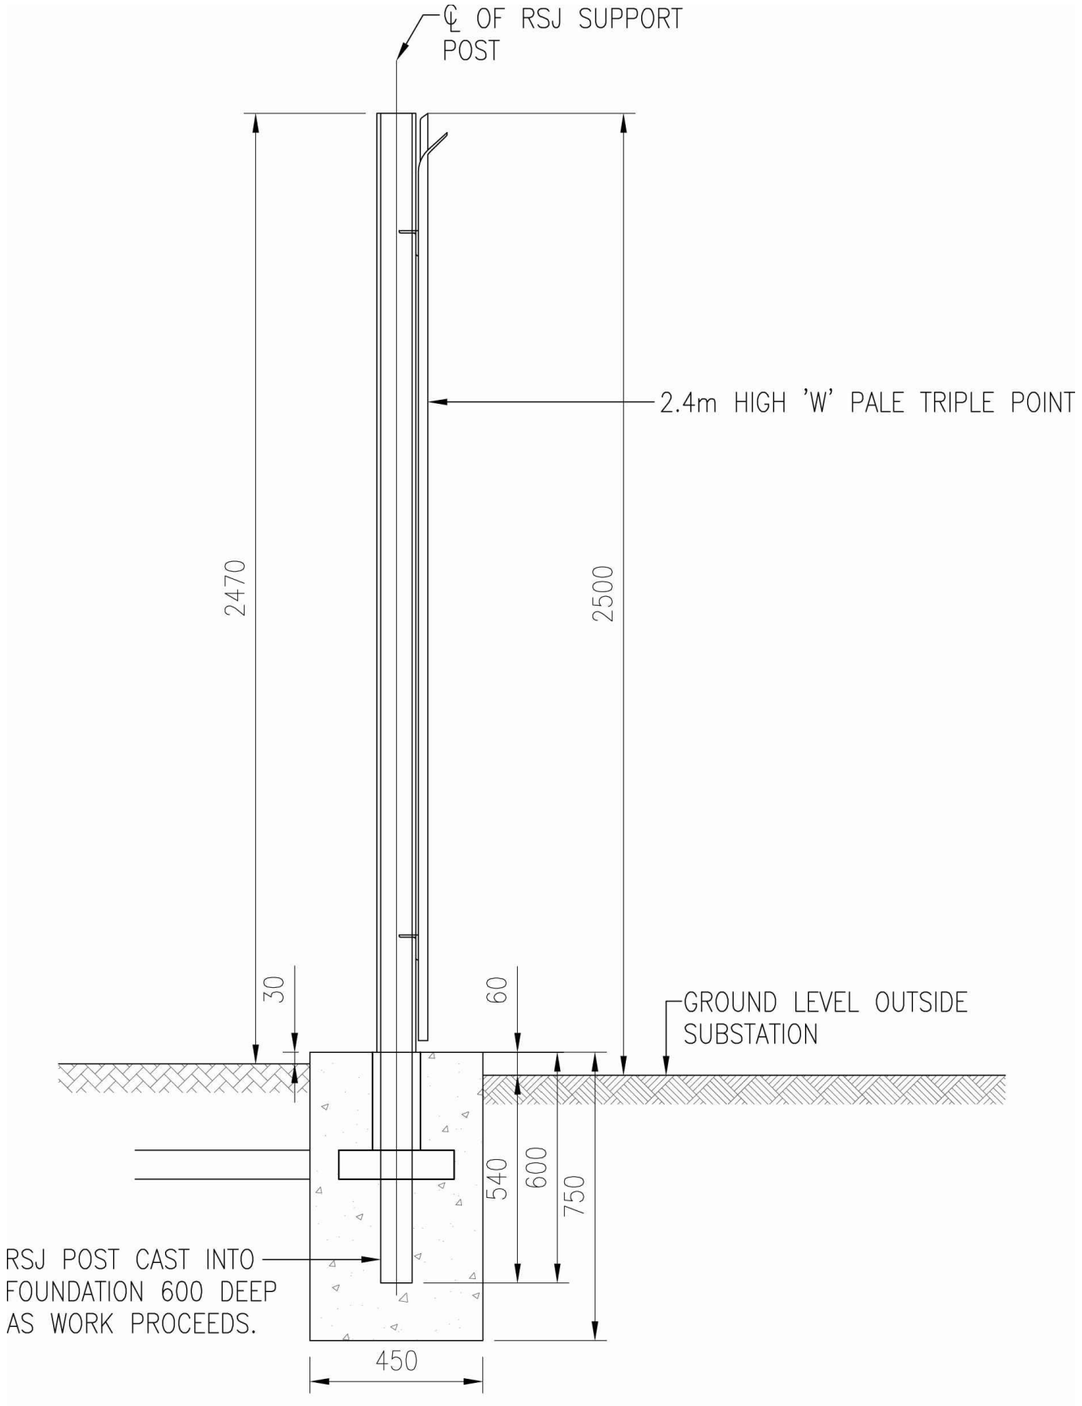

Typical section through fence

Legend

Additional informaion

Revisions Date Checked

Drawing No.
EDFER/PBBARN/16

Project
Park Spring

Title
Proposed Fencing Option

Scale NTS @ A3

Drawn by Checked Date
SH GF 01/10/15

A: Alexander House,
1 Mandarin Road,
Rainton Bridge Business Park,
Houghton Le Spring,
Sunderland.
DH4 5RA.

E: info@edf-er.com

W: www.edf-er.com

© Crown copyright, All rights reserved. 2015 Licence number 0100031673