



Location & Block Plan

Site subject to survey
Site access subject to Highways Engineers study



BLOCK PLAN @1:500 SCALE

 DENOTES AREA SUBJECT TO THIS APPLICATION
 DENOTES AREA IN THE OWNERSHIP OF THE APPLICANT

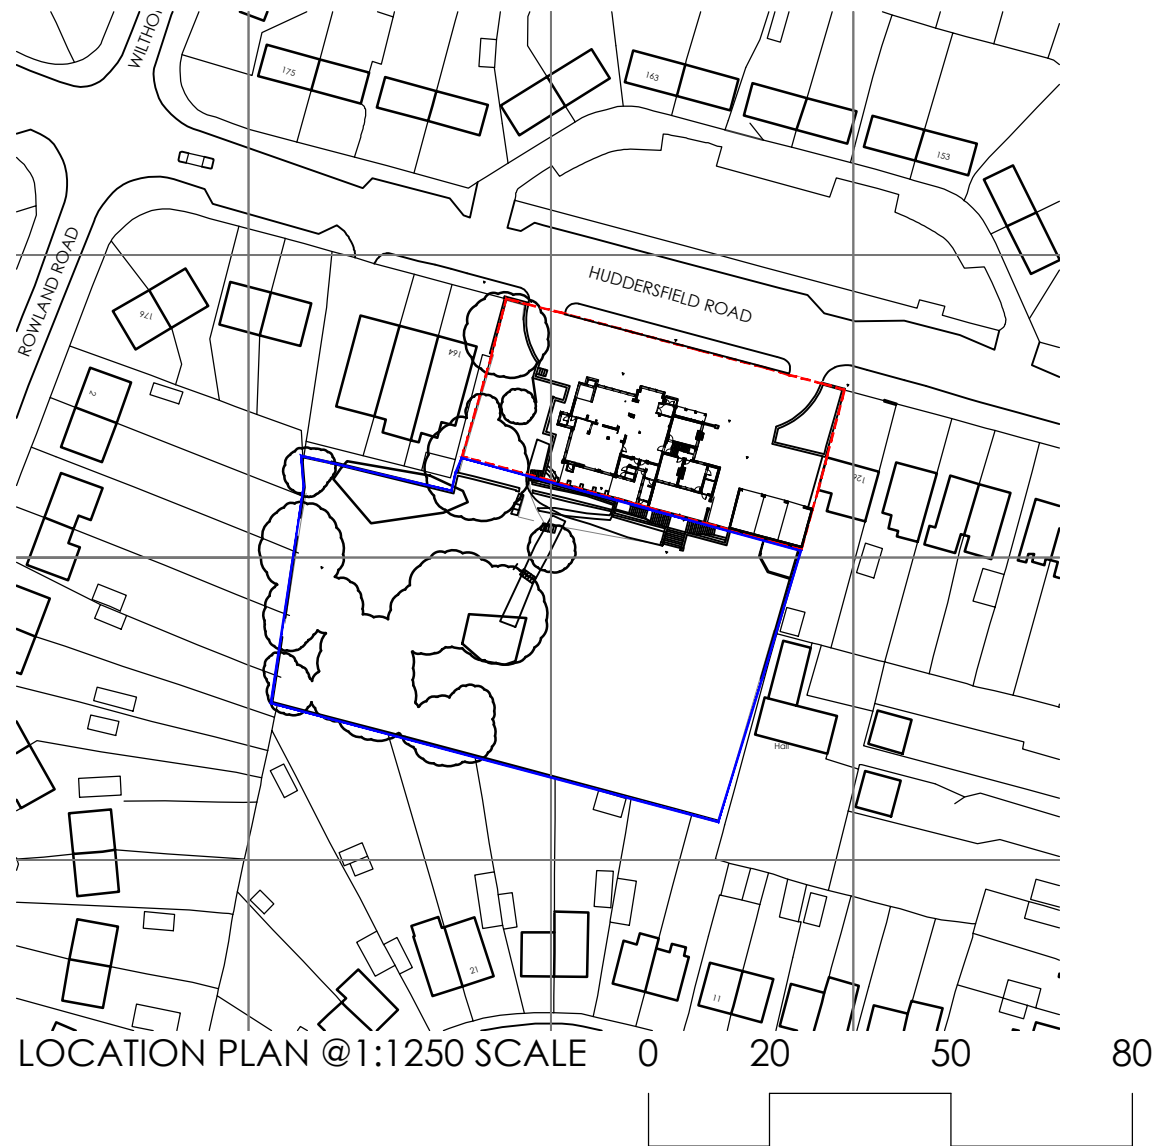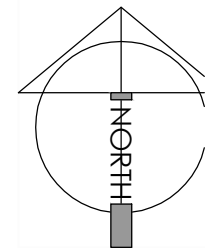

LOCATION PLAN @1:1250 SCALE

For PLANNING Purposes Only

 A. 23.05.12
Ramp and signage omitted
Revision:
By MED
Appr

Client:

Project:
THE WILTHORPE PH
HUDDERFEILD ROAD, BARNSELY

Drawing Title:
LOCATION PLAN AND BLOCK PLAN
Scale: 1:1250@A3 Date: 16.05.12 Drawn: MED Checked:
Project No: 4582 Drawing No: (P)100 Revision: A



Office 7, Gateway 11
Arlington Business P
Whittle V
Steven:
Hertfordsl
SG1 2
t: 01438 7494
f: 01438 749
e: arc@archer.uk.c
www.archerarchitects.co