
The scaling of this drawing cannot be assured

Revision	Date	Drn	Ckd
-	-	-	-

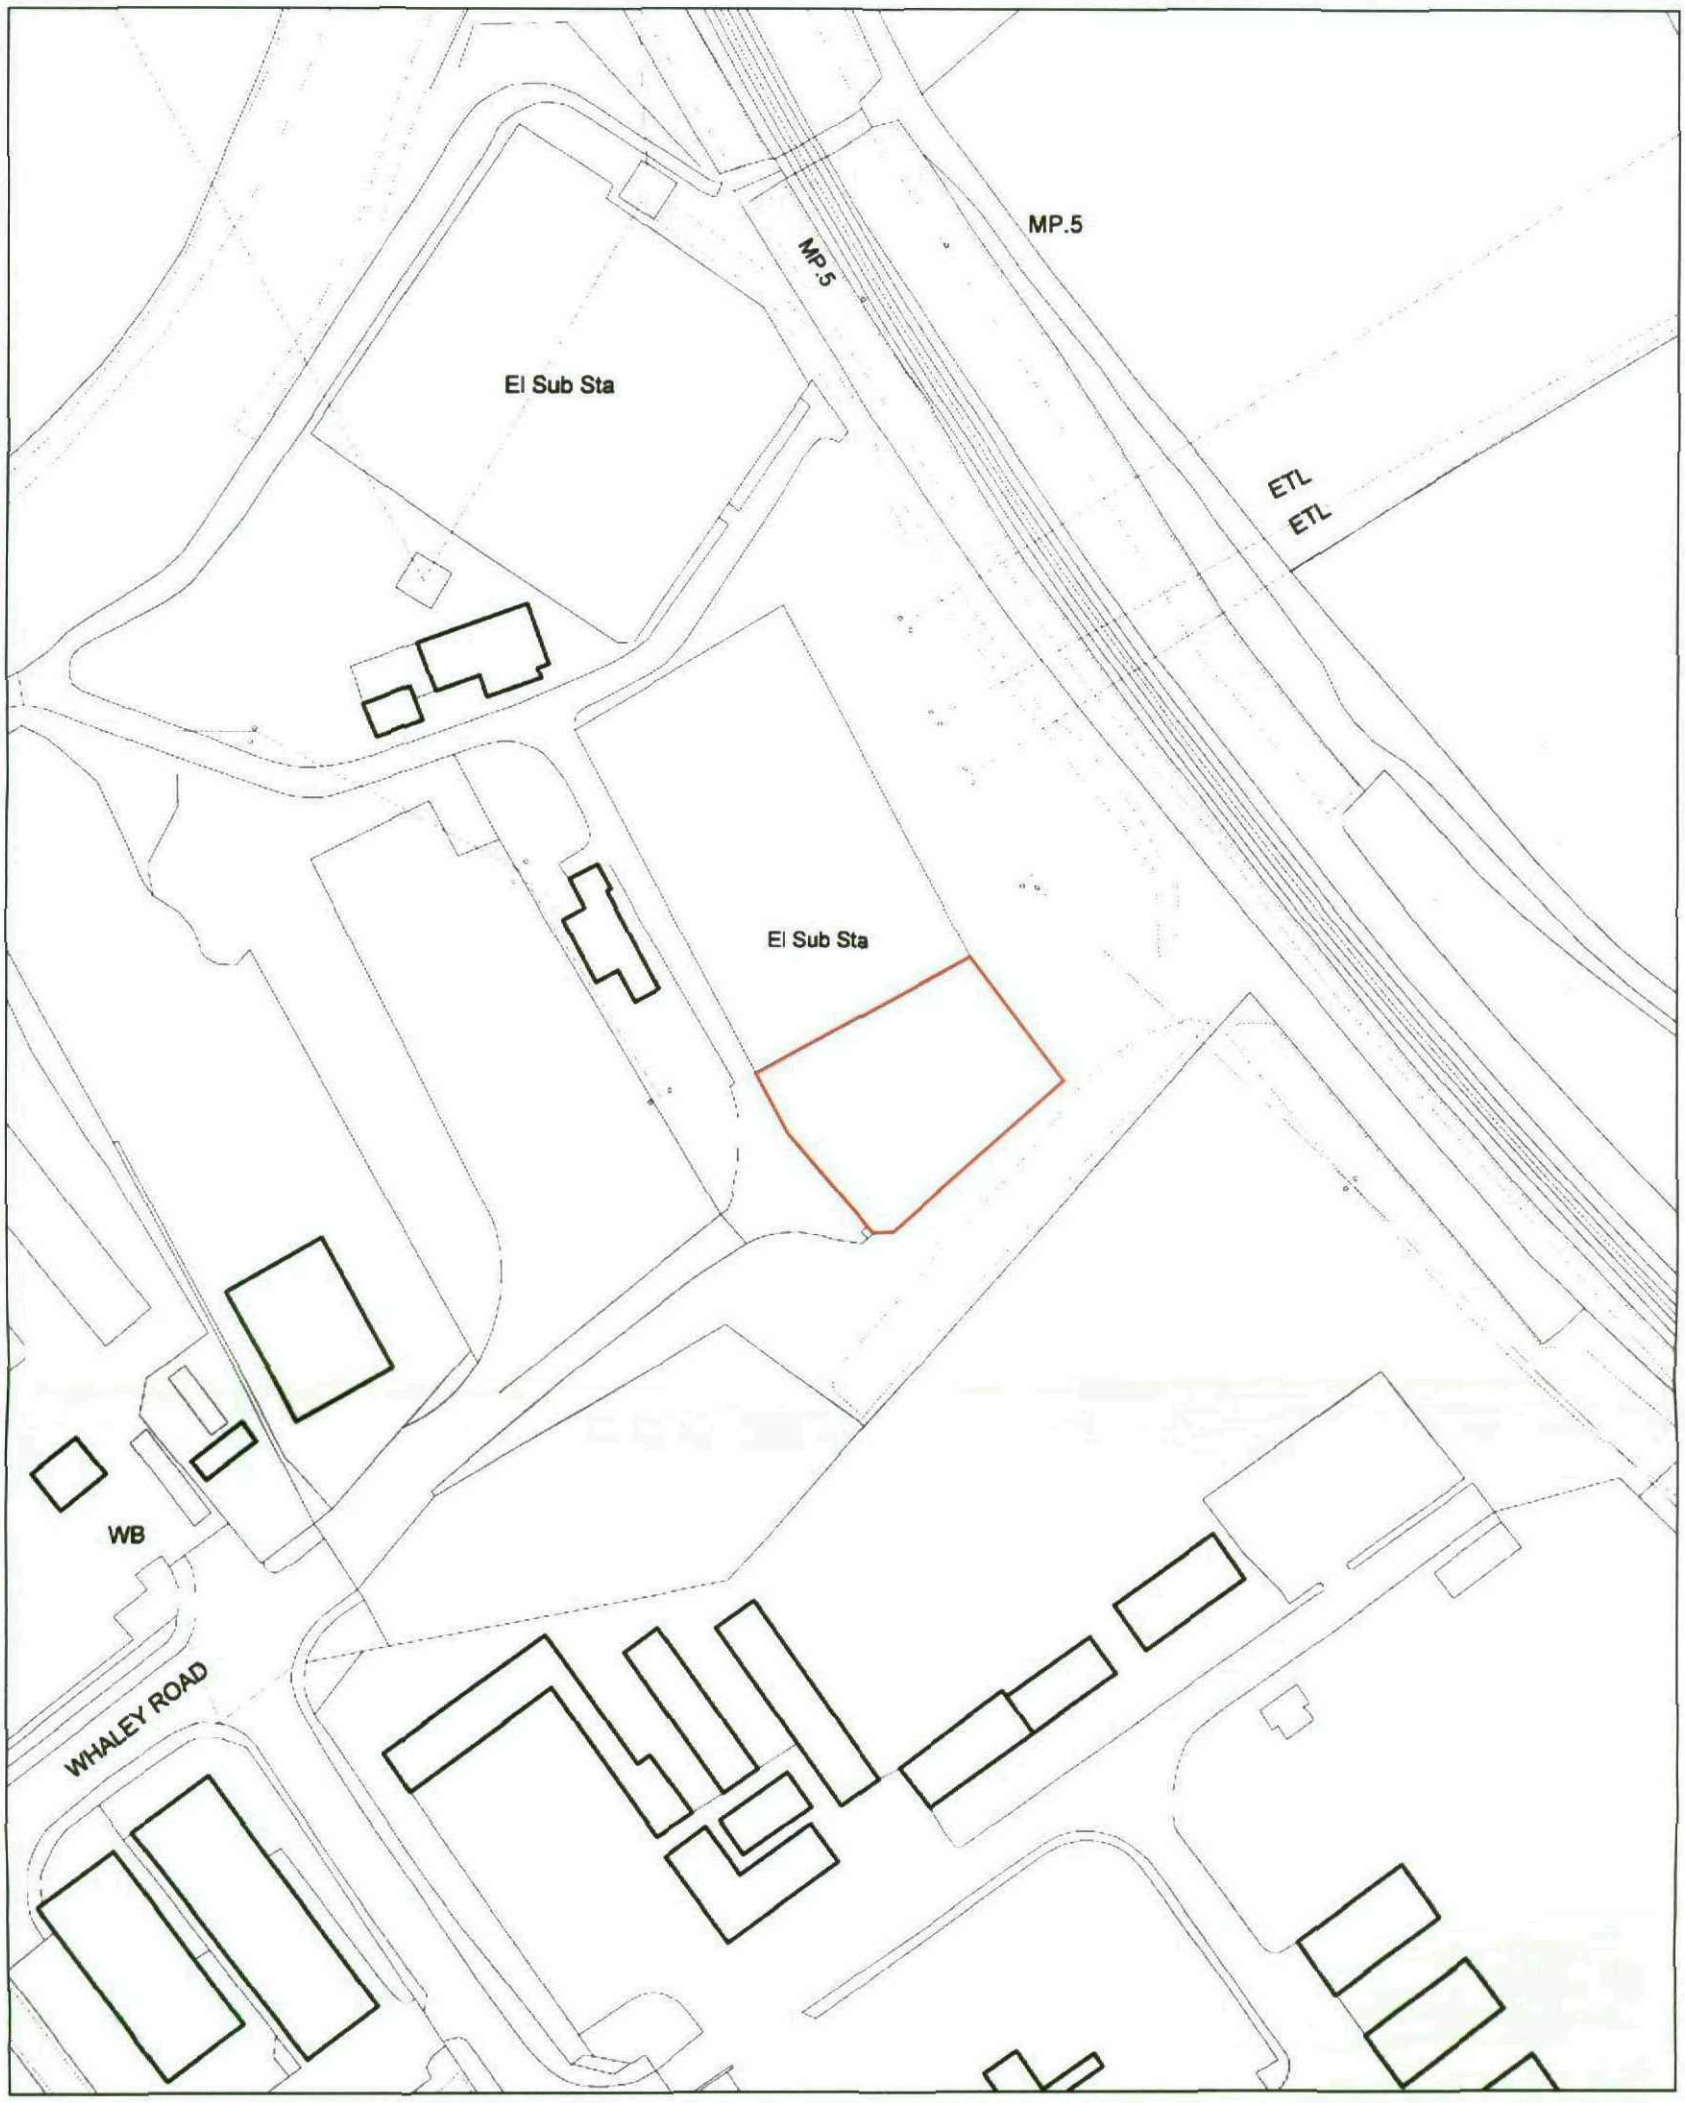

Legend

Site Boundary

Project
Whaley Road
Barnsley

Drawing Title
Site Location Plan

Date	Scale	Drawn by	Check by
05.10.11	1:1250@A3	JF	NTH

Project No	Drawing No	Revision
20411	PL-01	-

BARTON WILLMORE

Planning • Master Planning & Urban Design
Architecture • Landscape Planning & Design • Project Services
Environmental & Sustainability Assessment • Graphic Design

bartonwillmore.co.uk

Offices at Reading London Bristol Cambridge Cardiff Ebbsfleet Edinburgh Leeds Manchester Solihull

Reproduced from the Ordnance Survey Map with the permission of the Controller of HMSO. Crown Copyright Reserved. Licence No. 100019279.

K:\20000-20999\20400-20499\20411 - Barnsley\A4 - Dwgs & Registers\Planning\20411 - Barnsley Site Location Plan - PL01.dwg - A3