
Site Layout 1:500

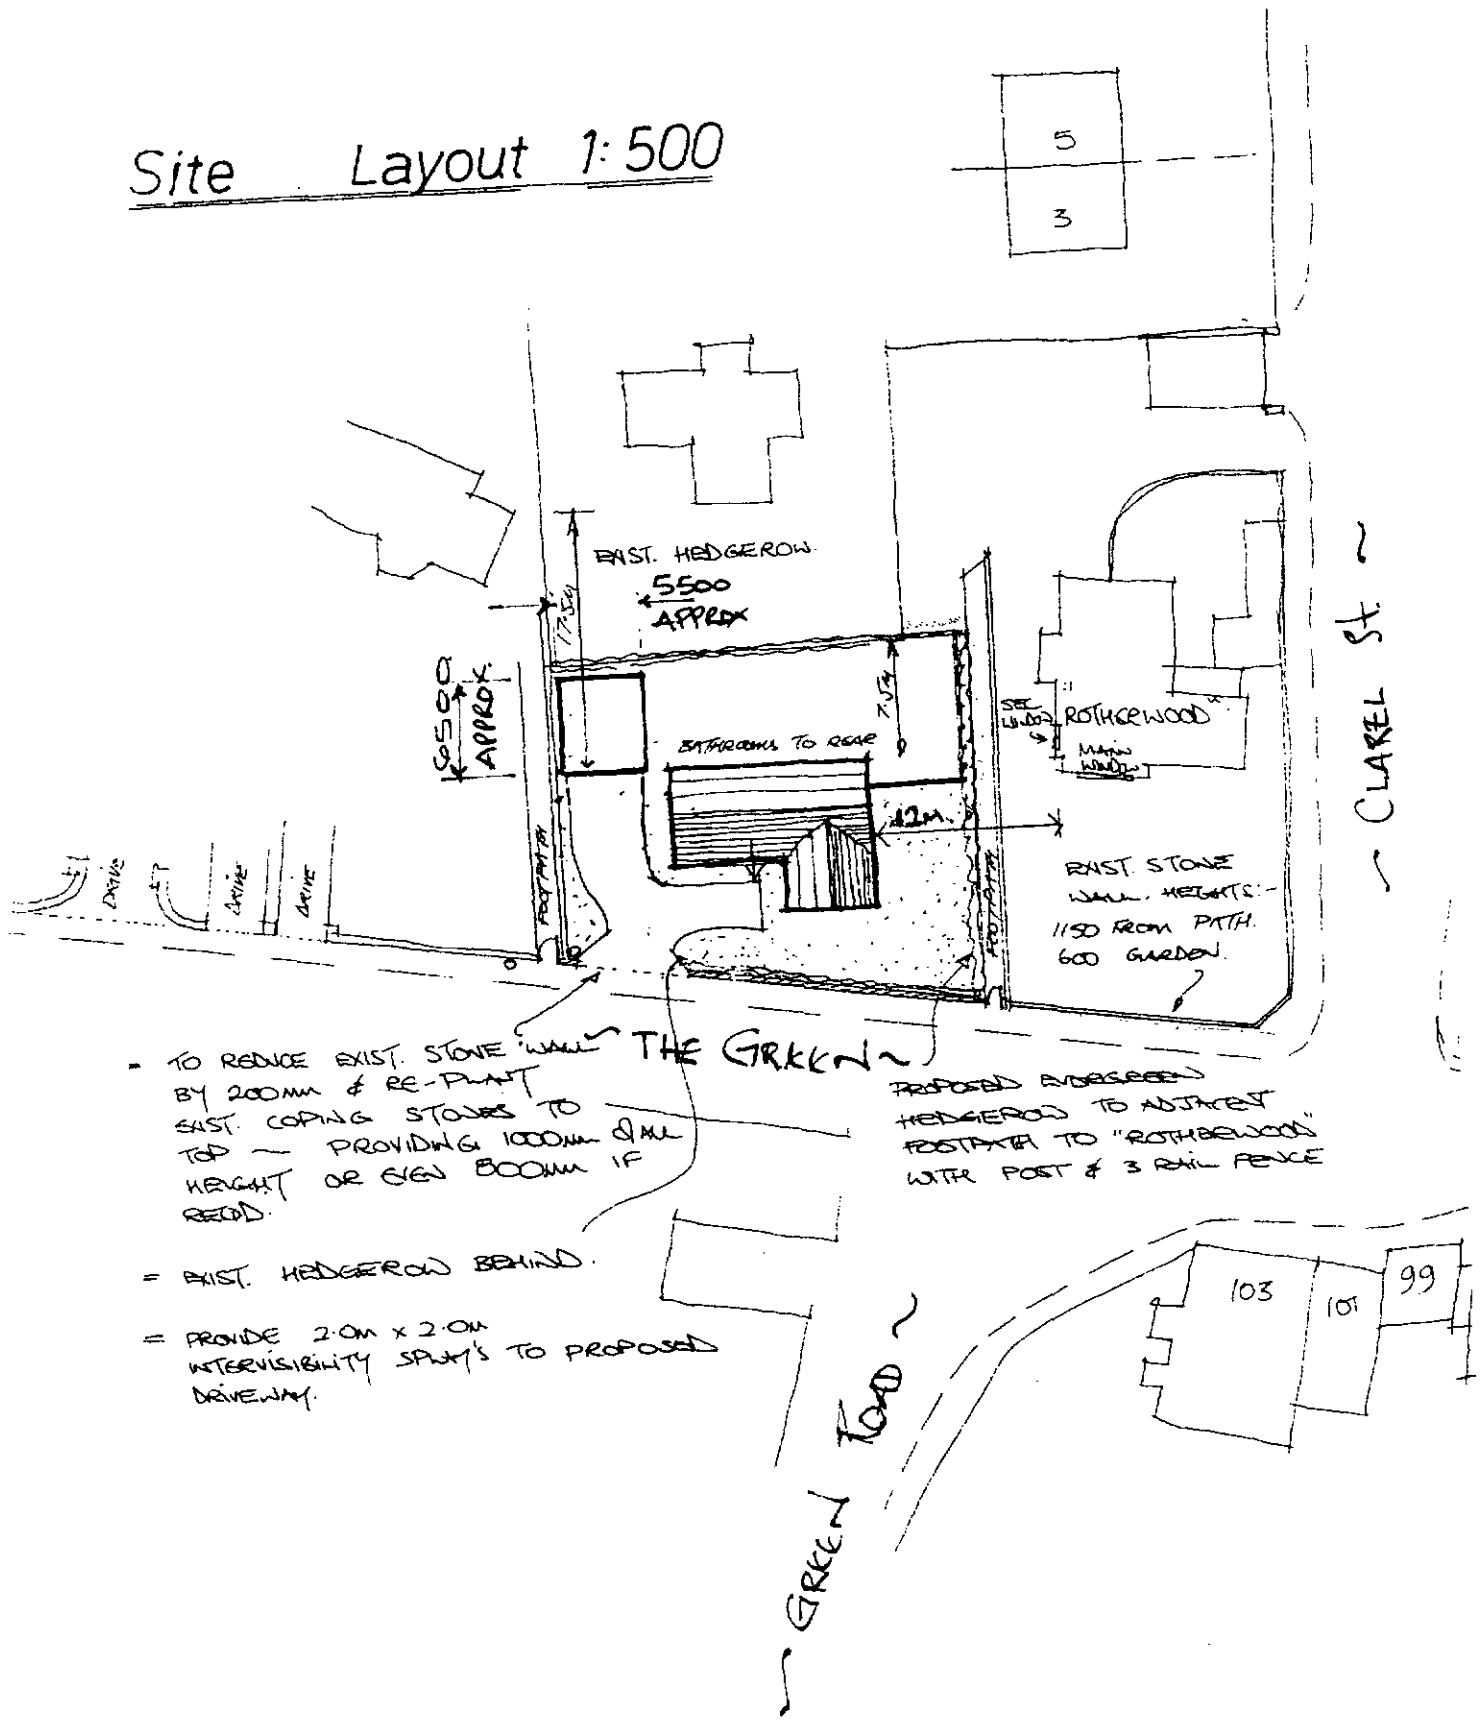

- TO REDUCE EXIST. STONE WALL BY 200MM & RE-PLANT EXIST. COPING STONES TO TOP — PROVIDING 1000MM OVALL HEIGHT OR EVEN 800MM IF REQD.

= EXIST. HEDGEROW BEHIND.

= PROVIDE 2.0M x 2.0M INTERVISIBILITY SPLAYS TO PROPOSED DRIVEWAY.