



[illegible]


New 2.4m high close boarded fence. 3m high concrete posts @ approx. 2.5m c/cs [size of post to be confirmed]. 2.4 x 2.4m vertically lapped timber fencing panels.

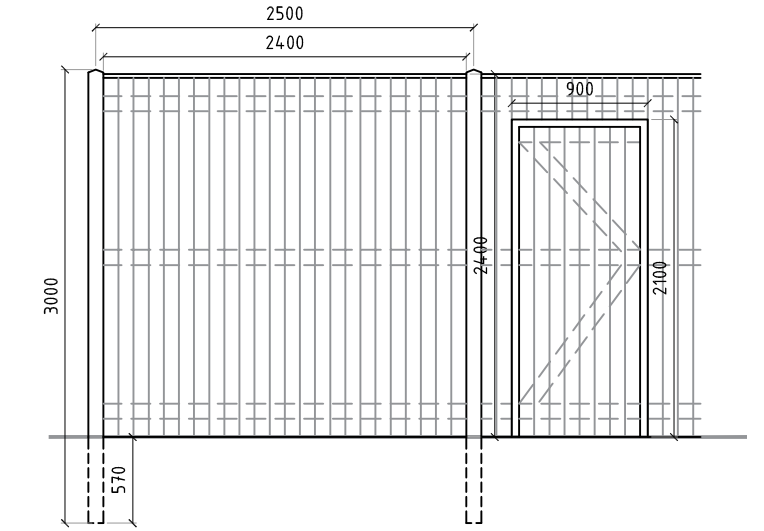



New patio boundary to
comprise timber posts and
handrail

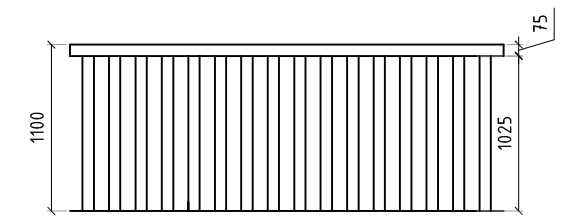

New 1.1m high brick wall to
comprise of 1.1m brick work

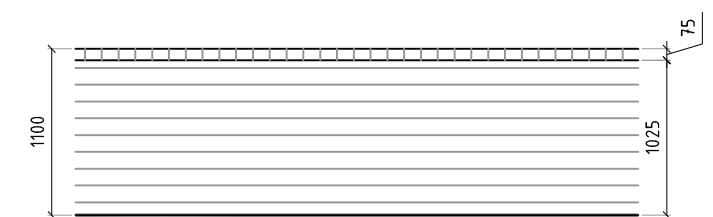

Existing stone wall to be repaired and reinstated. New sections to match the existing with supporting piers as indicated on the drawings.

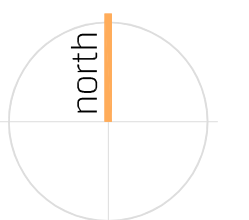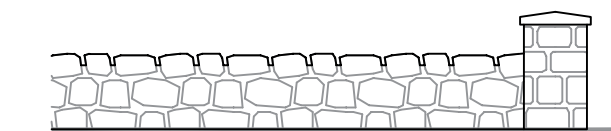

A Unit 5, The Curve, 139 Telegraph Road, Heswall, Wirral, CH60 7SE
T +44(0)151 342 6516 E info@shackarchitecture.com W www.shackarchitecture.com

Title	PROPOSED BOUNDARY TREATMENT PLAN PROPOSED BOUNDARY DETAILS
-------	---

Scale VARIES@AI Project. No. SHACK339 Dwg. No. C127 Rev E

CONSTRUCTION

E - MAINTENANCE SHED UPDATED	GL	AOT	17/05/19
D - PATH, FENCE AND GATE LOCATIONS UPDATED	AOT	AOT	25/04/19
C - AMENDED AND ISSUED FOR COMMENT	AOT	AOT	13/03/18
B - ISSUED FOR CONSTRUCTION.	APM	AOT	29/11/18
A - ISSUED FOR CONSTRUCTION.	GL	GL	19/06/18

GL	AOT	17/05/19
AOT	AOT	25/04/19
AOT	AOT	13/03/18
APM	AOT	29/11/18
GL	GL	19/06/18

© Copyright SHACKARCHITECTURE all rights reserved. Do Not scale this drawing. ALL dimensions are in millimetres unless stated otherwise, ALL dimensions must be checked on site prior to construction and any discrepancies reported to the architect.

EXTRACT A - PROPOSED GRIT BIN LOCATION | SCALE 1:50