
Peter Thompson M.B.I.A.T.

Architectural Design Consultant Ltd.
Tel & Fax: 01226 201391
Mobile: 07973 251730
e-mail: peter-thompson@hotmail.co.uk

Linwood
Barnsley Road
Dodworth
Barnsley S75 3JR

17 BEAUMONT RD.
KEXBROUGH
SITE PLAN Rev D 1:200@A3

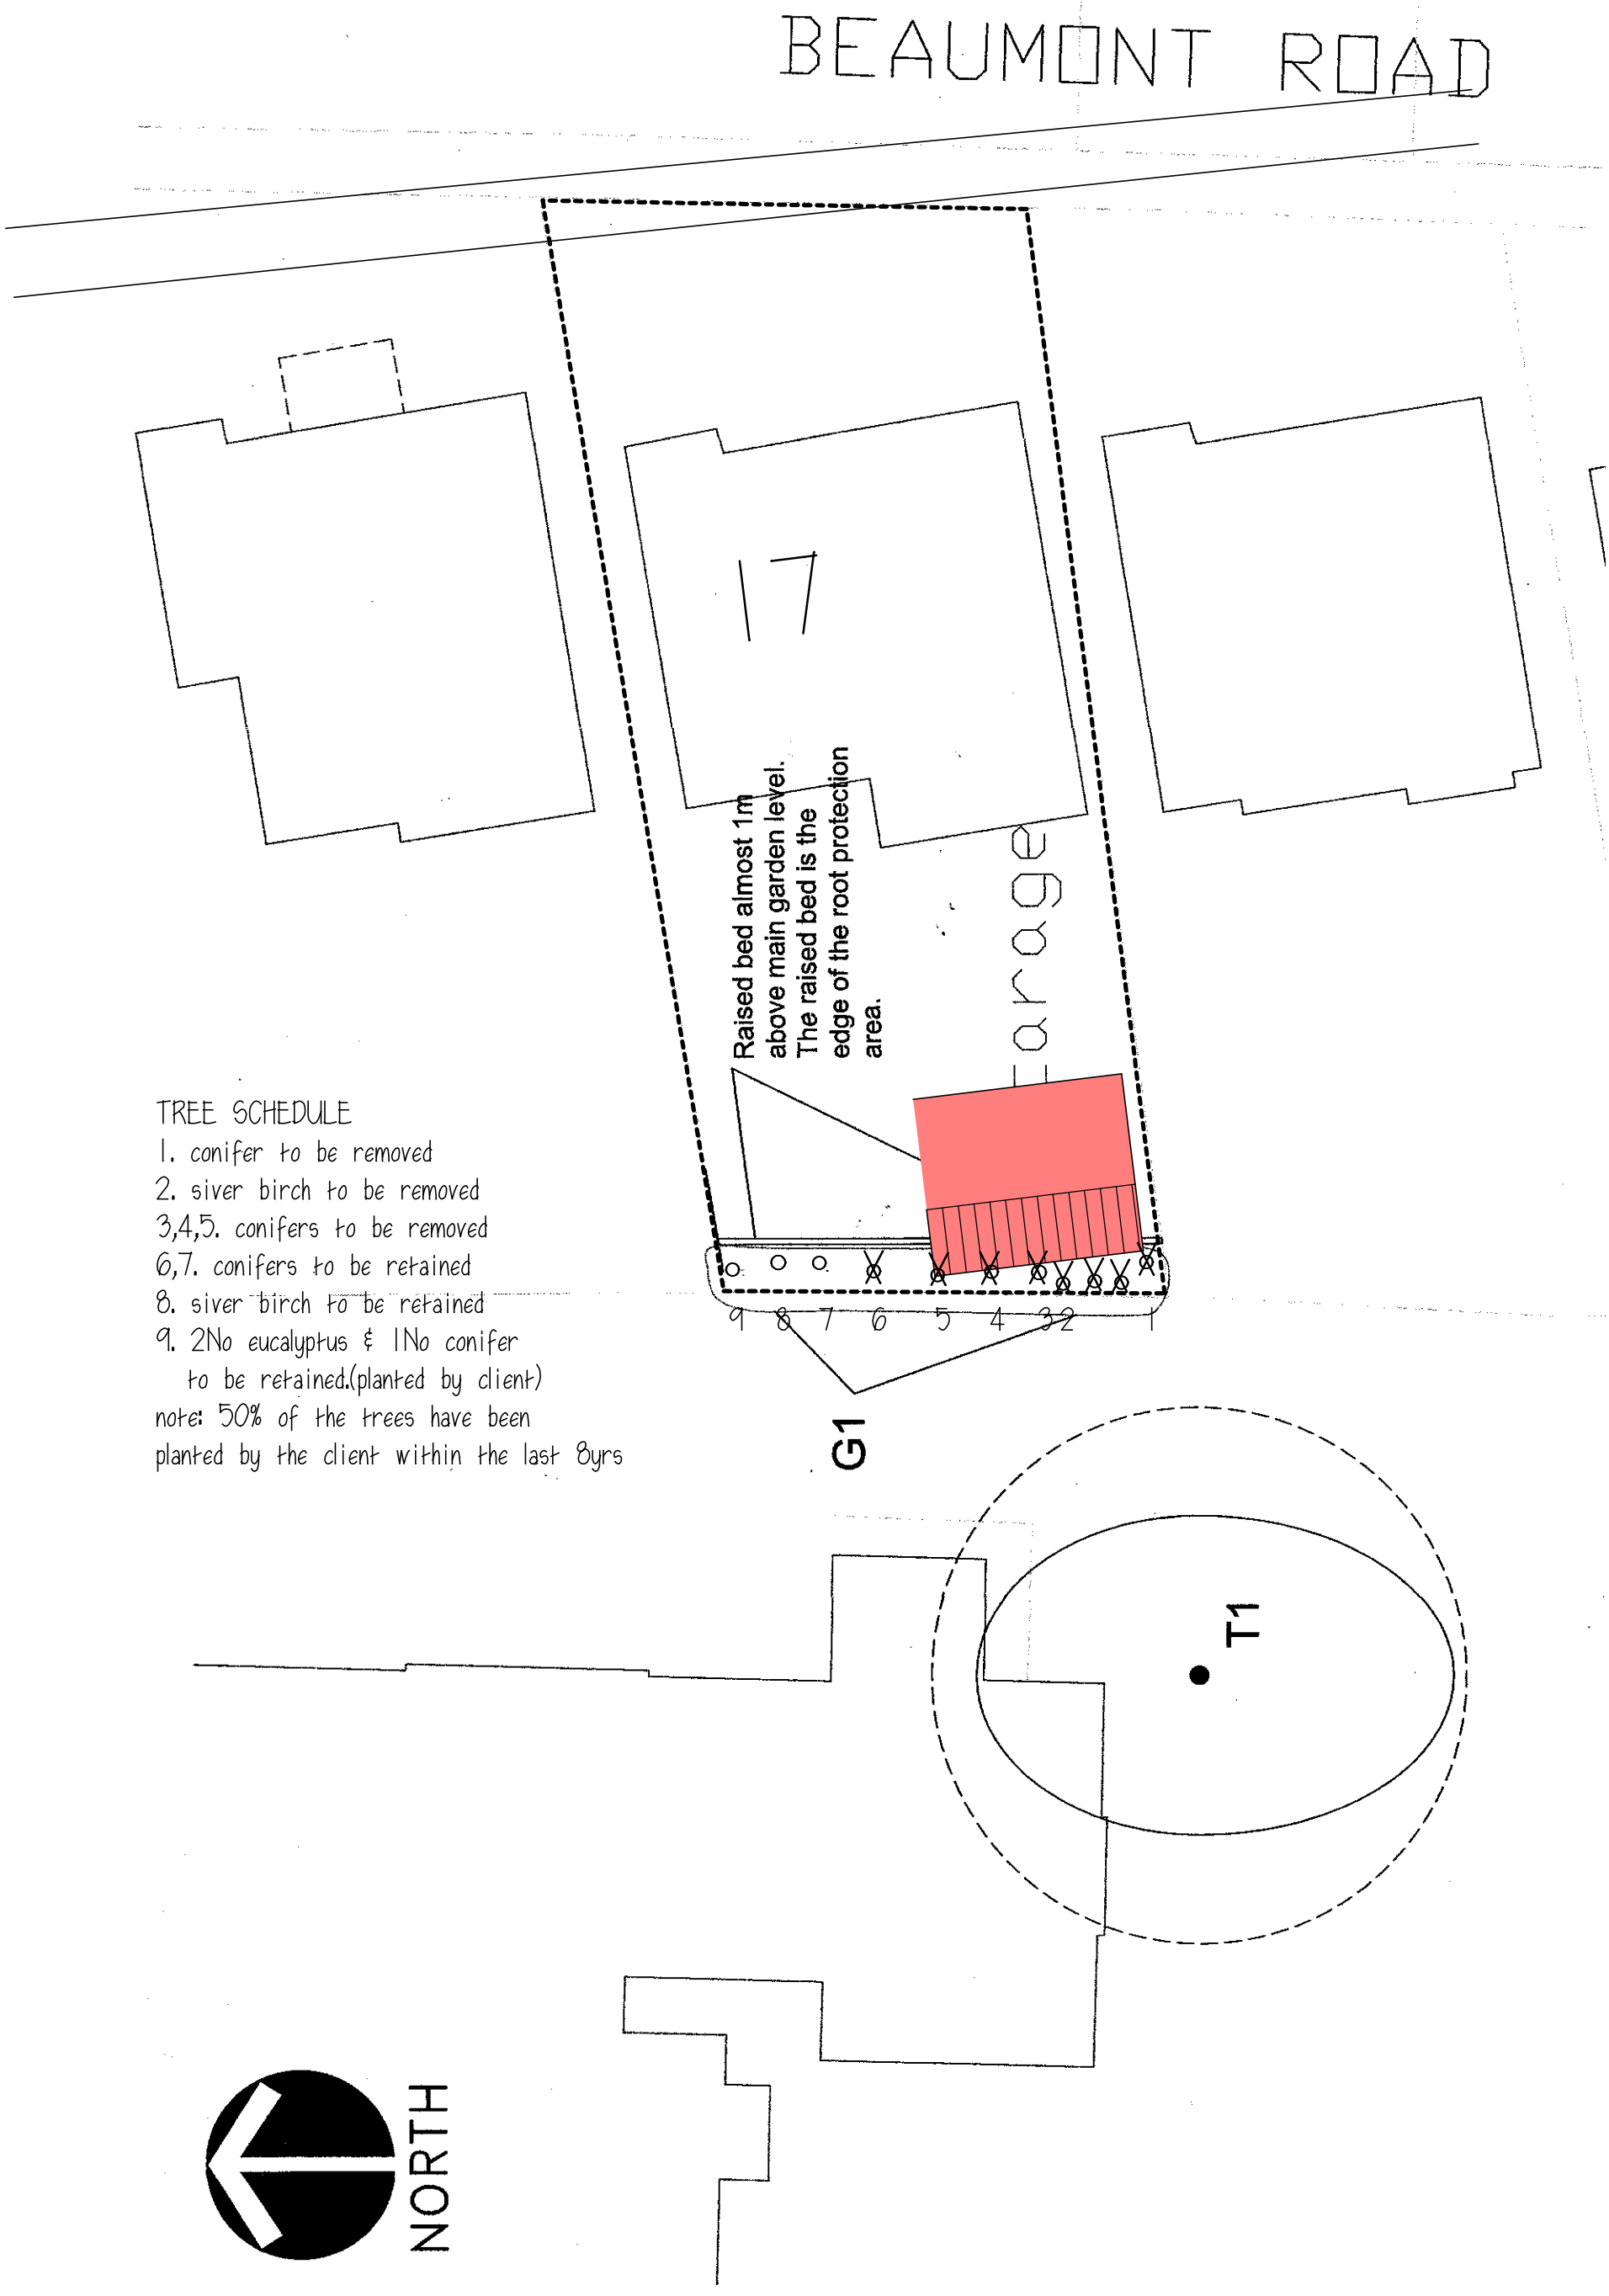

TREE SCHEDULE
1. conifer to be removed
2. siver birch to be removed
3,4,5. conifers to be removed
6,7. conifers to be retained
8. siver birch to be retained
9. 2No eucalyptus & 1No conifer to be retained.(planted by client)

note: 50% of the trees have been planted by the client within the last 8yrs