



Note Distance to Boundary
 A=0.85m
 B=4.7m
 C=8m

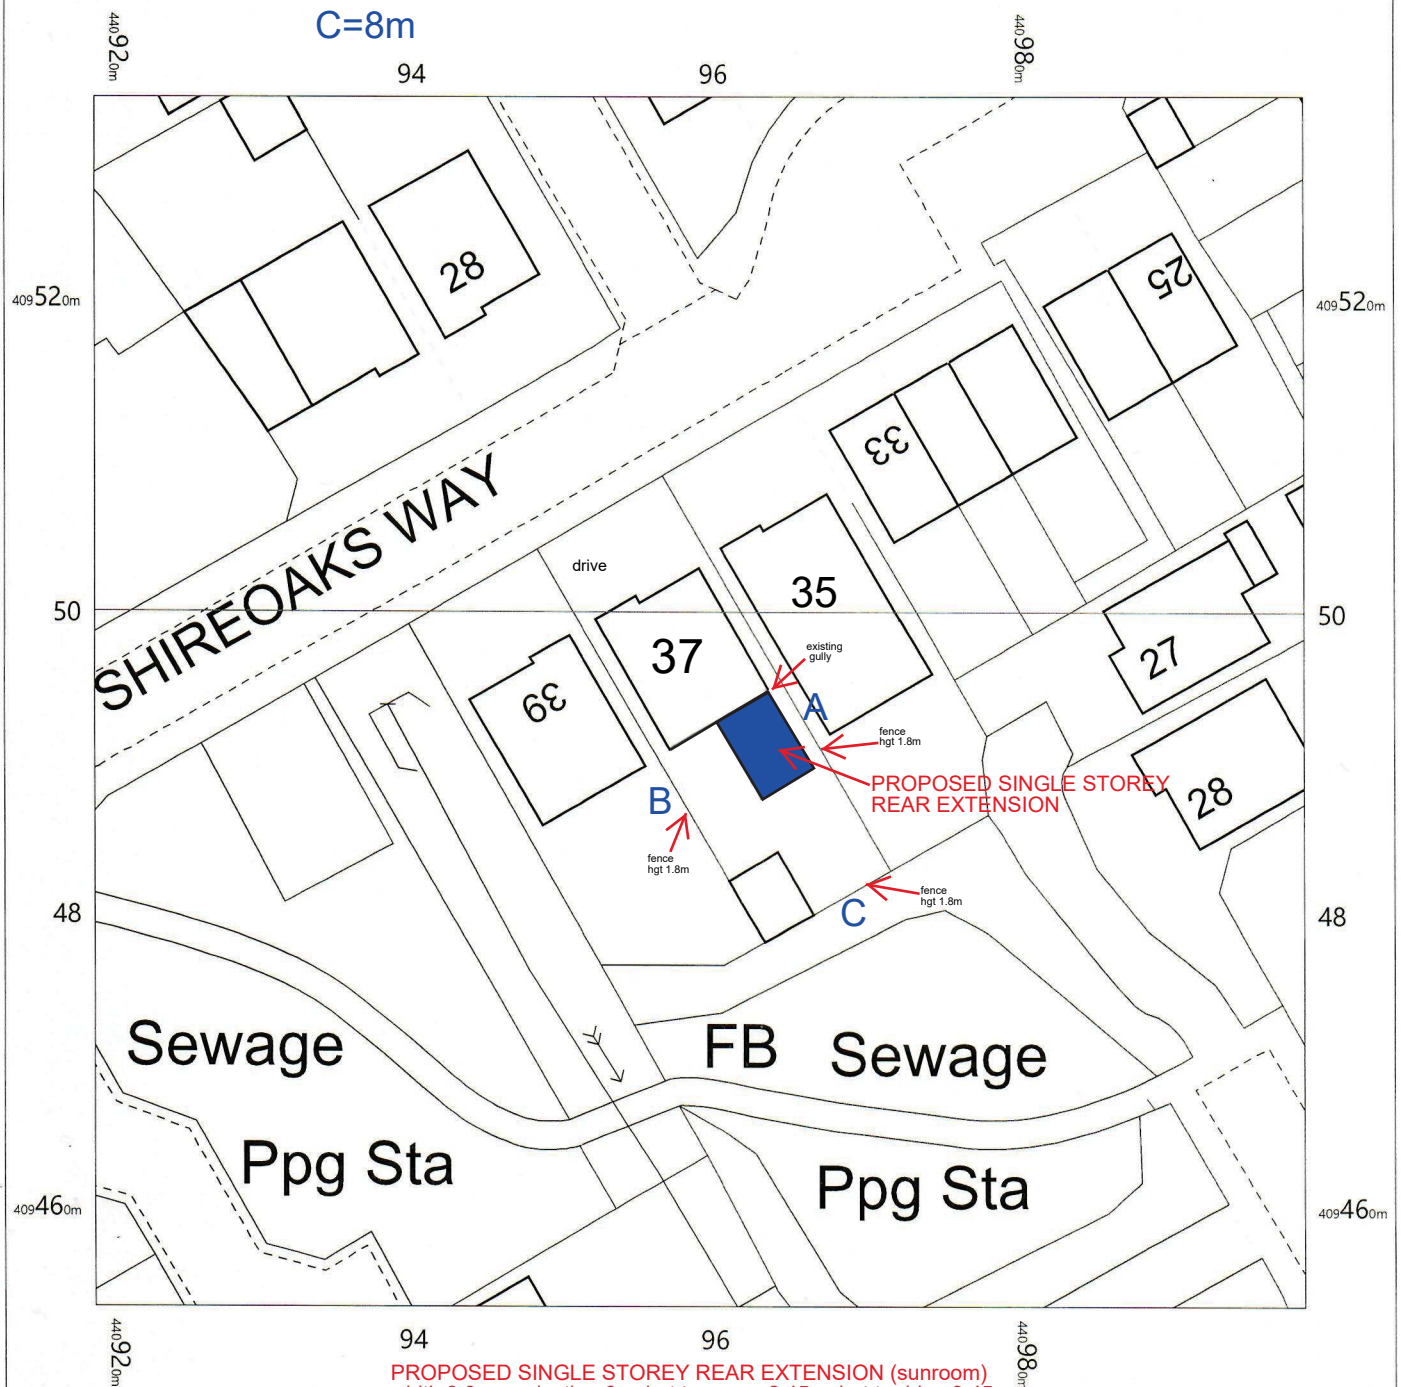

PROPOSED SINGLE STOREY REAR EXTENSION (sunroom)
 width 3.9m, projection 6m, hgt to eaves 2.45m, hgt to ridge 3.45m
 (materials to match property)
 brickwork to match property, frames upvc, glazing clear, light weight
 tiled roof, tile colour to match property,

drainage to existing gully, boundary fence hgt to remain same,
 access via drive ie materials etc

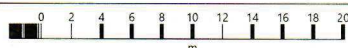

OS MasterMap 1250/2500/10000 scale
 Friday, September 10, 2021, ID: CM-00989410
 www.centremapslive.co.uk

1:500 scale print at A4, Centre: 440959 E, 409494 N

©Crown Copyright Ordnance Survey. Licence no. 100019980

