


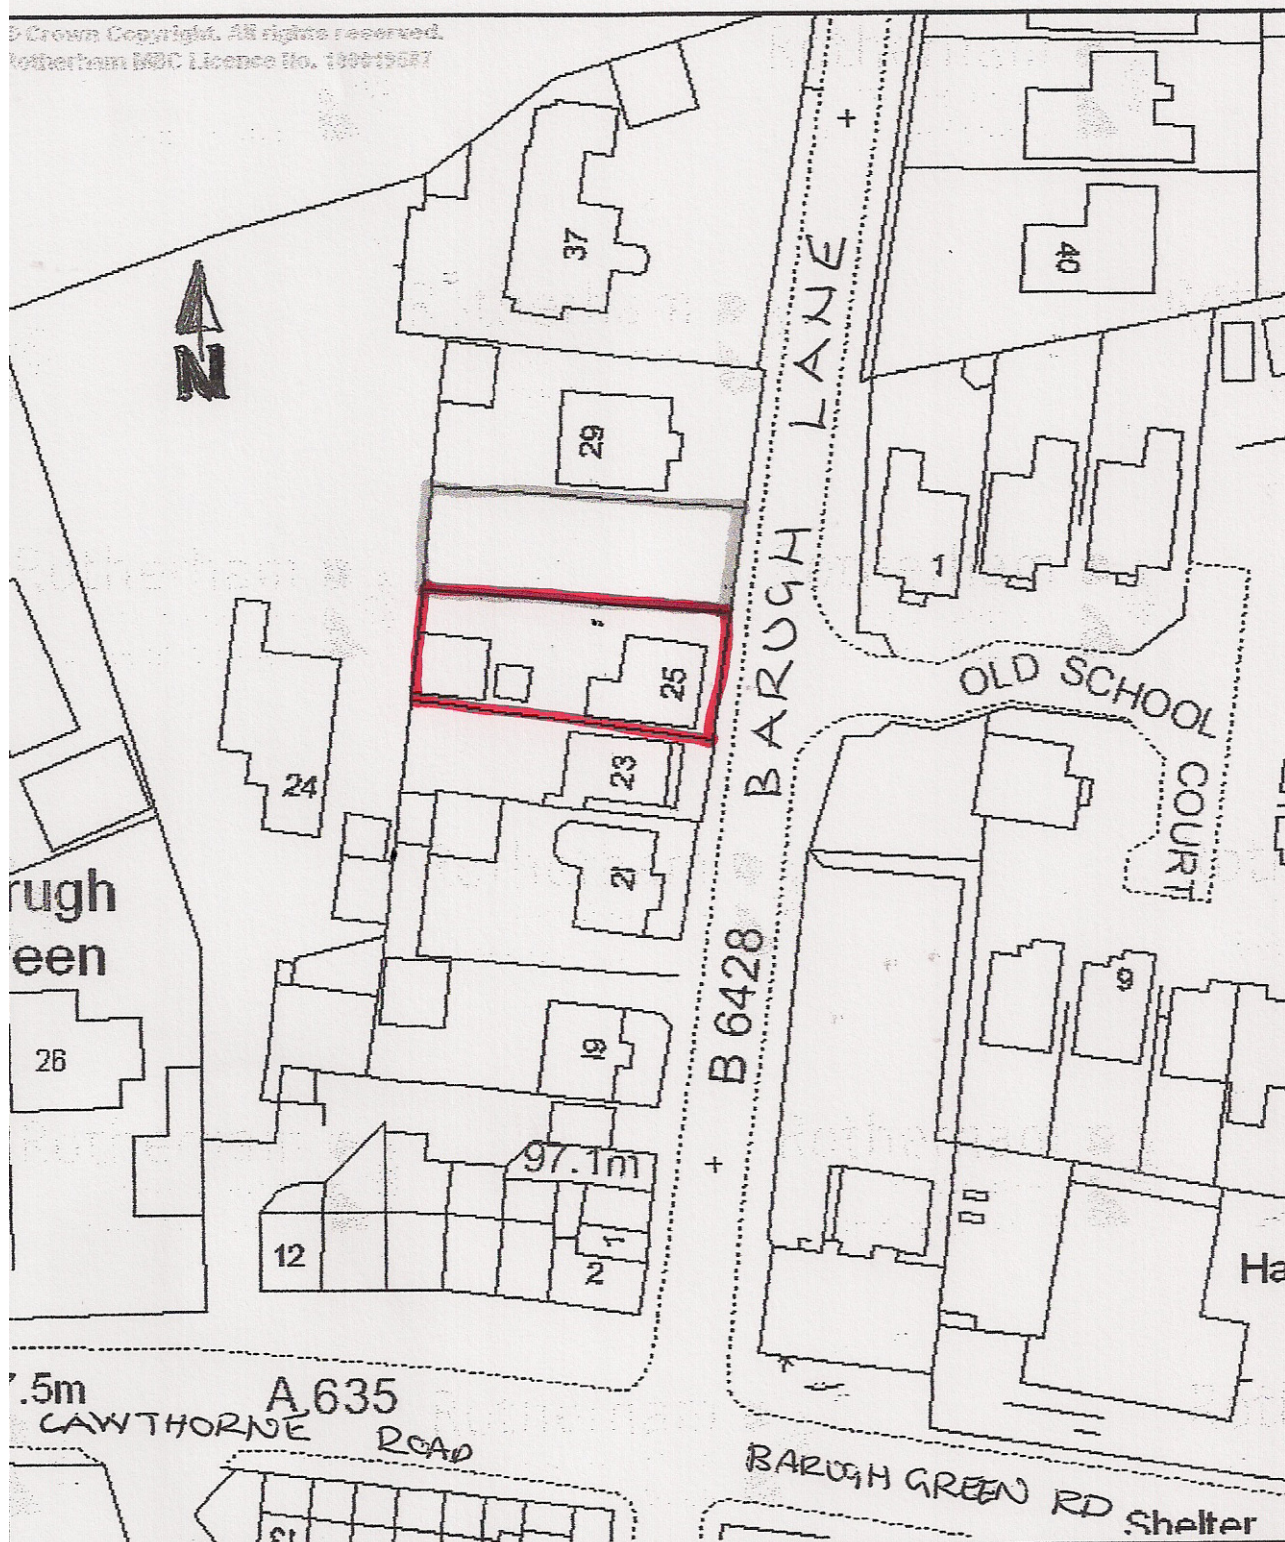

LOCATION PLAN 1:1250
25 BARUGH LANE
BARUGH GREEN
BARNESLEY