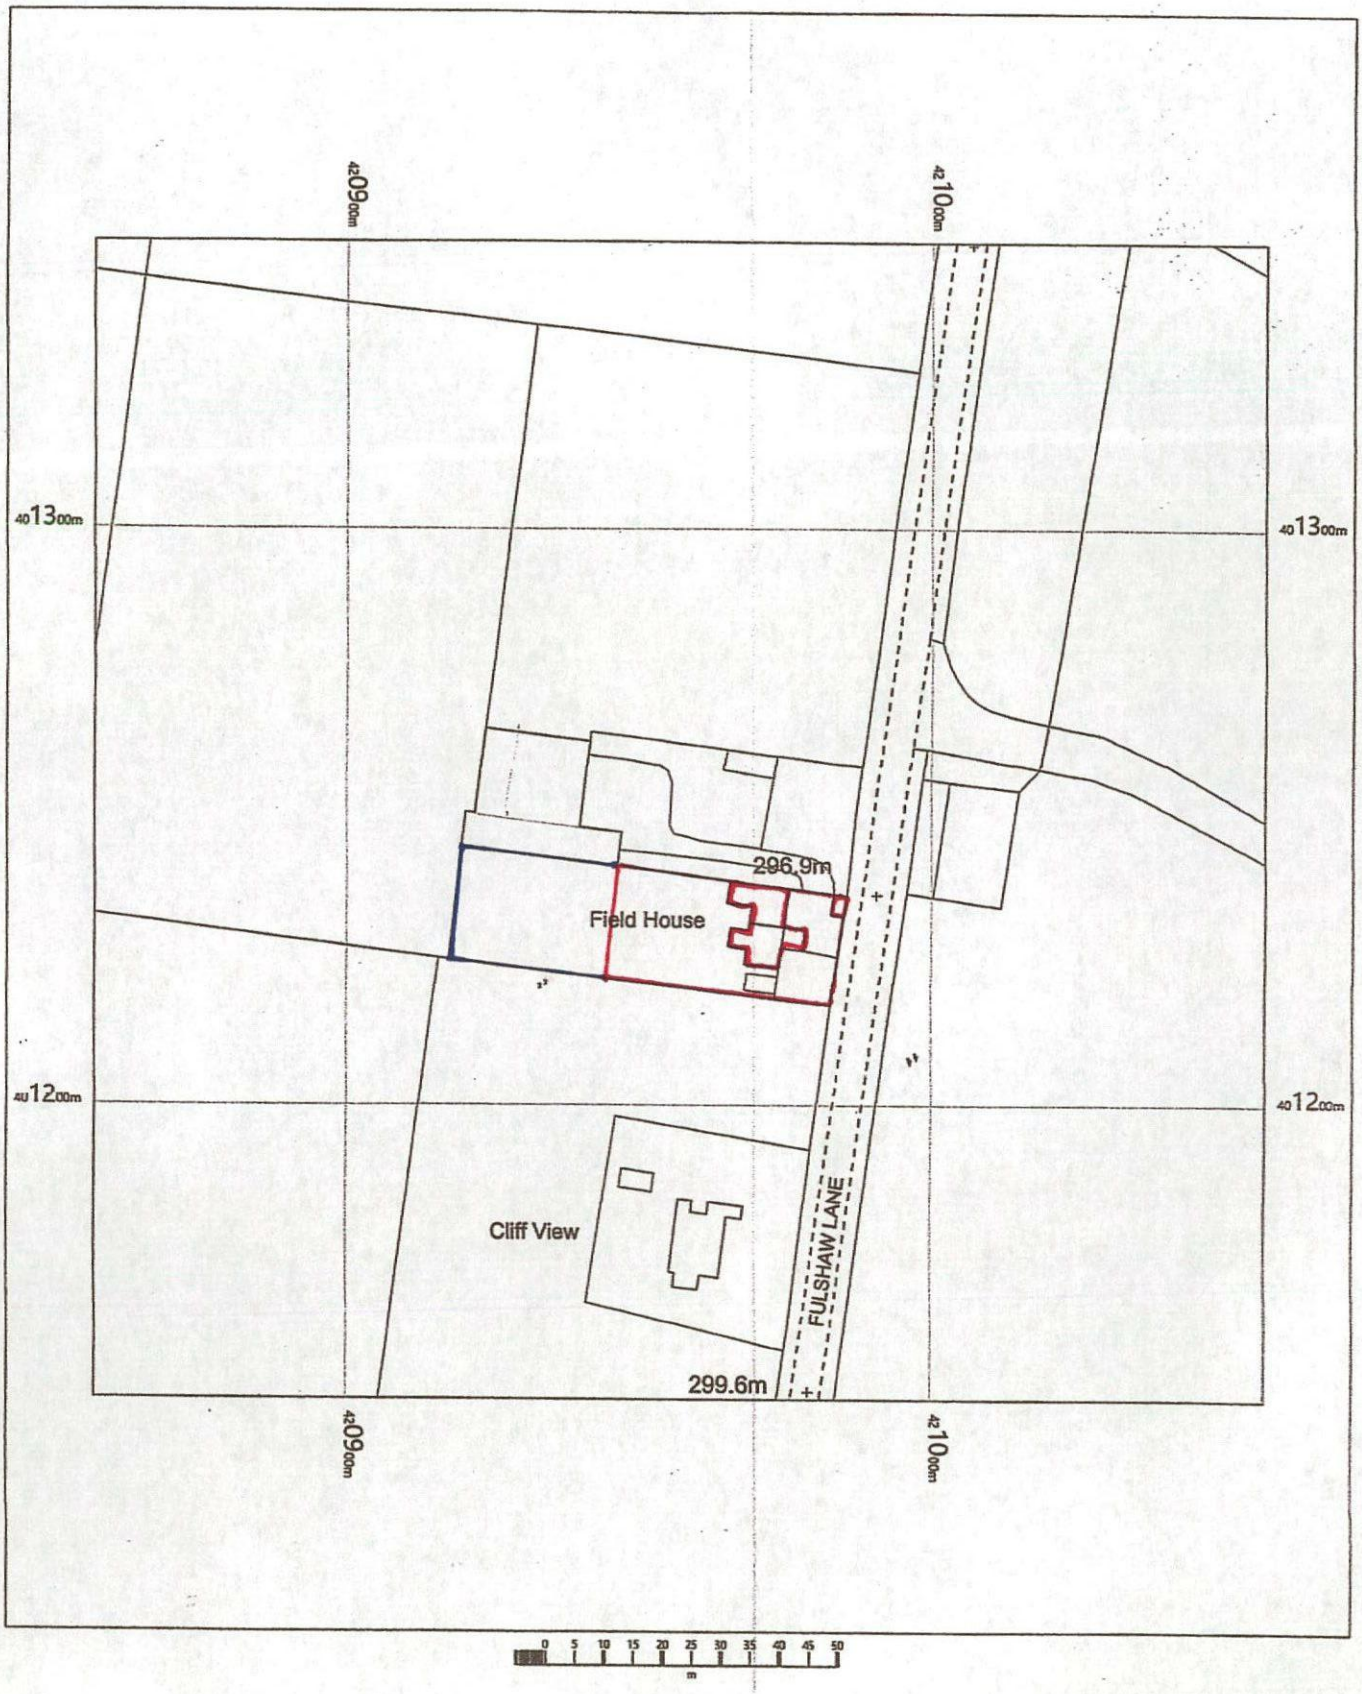


OS MasterMap 1250/2500/10000 scale
Thursday, January 11, 2018, ID: BW1-00682118
maps.blackwell.co.uk

1:1250 scale print at A4, Centre: 420957 E, 401249 N

©Crown Copyright Ordnance Survey. Licence no. 100041041

N

OS Data

BLACKWELL'S
www.blackwellmapping.co.uk
TEL: 0113 245 2623
comments@maps.blackwell.co.uk