






Site Location Plan Scale 1:1250 @ A3

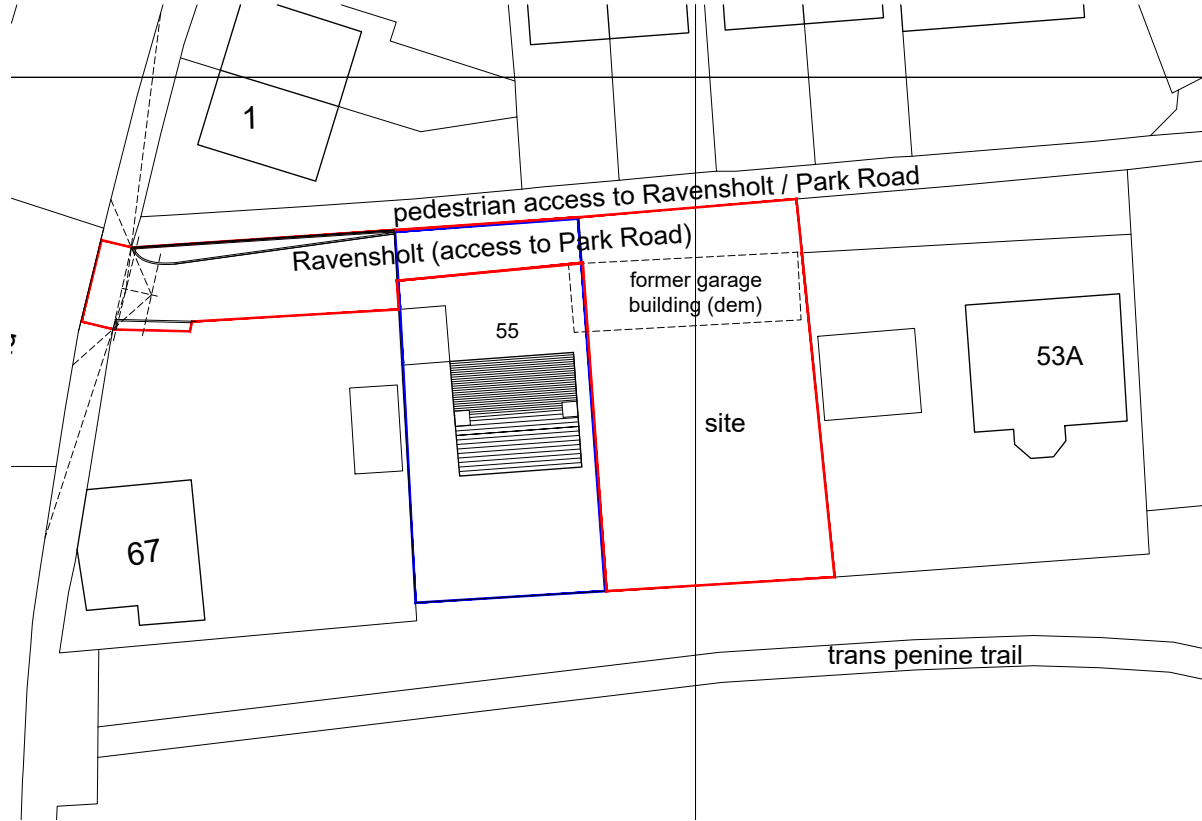

Existing Block Plan Scale 1:500 @ A3

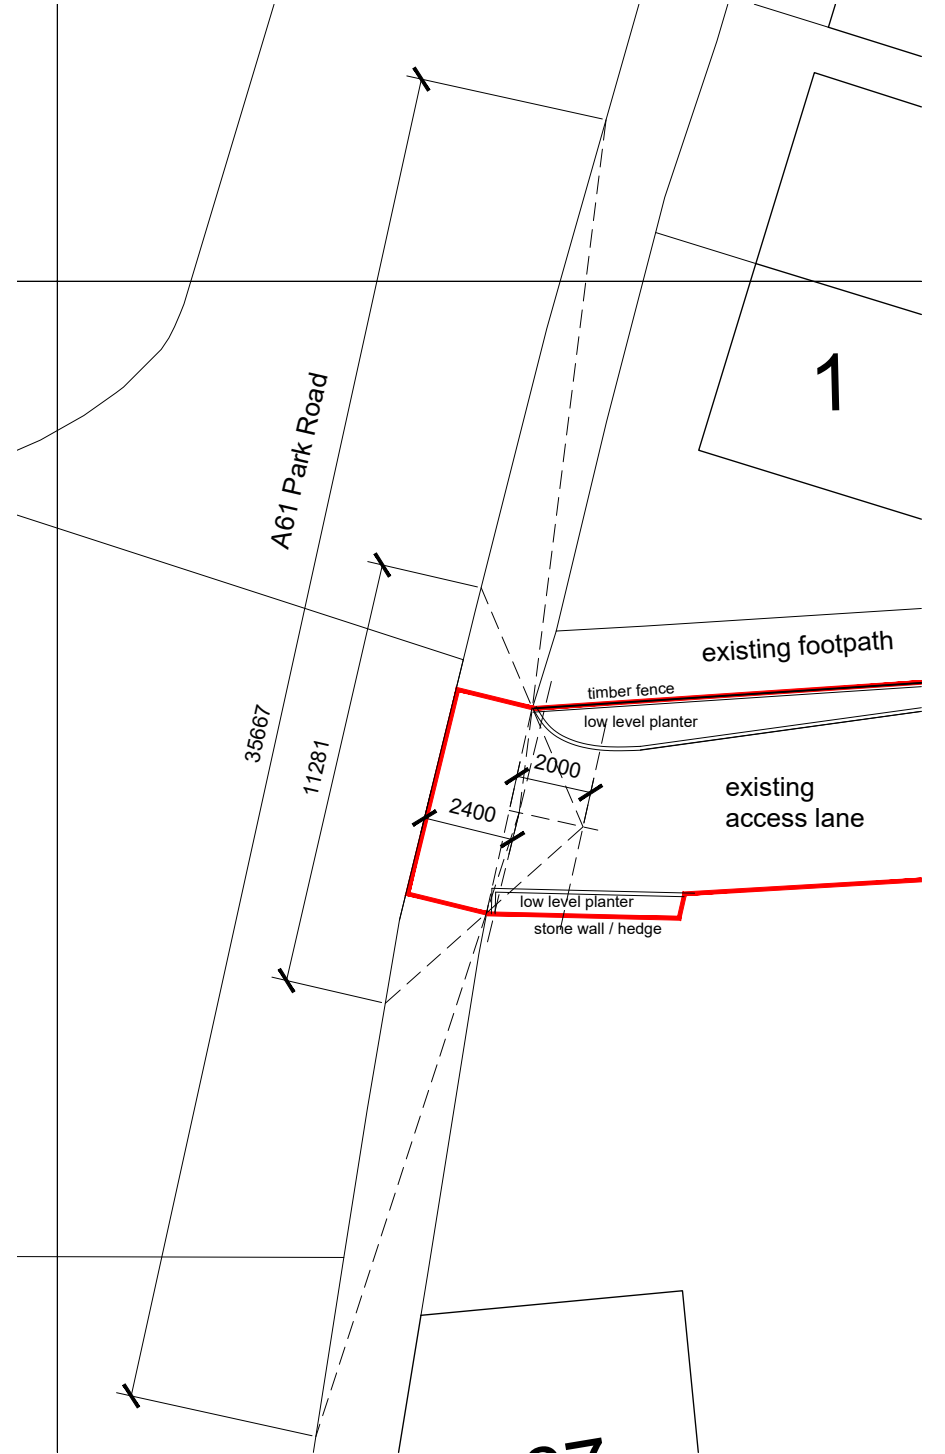

Visibility splays Scale 1:200 @ A3

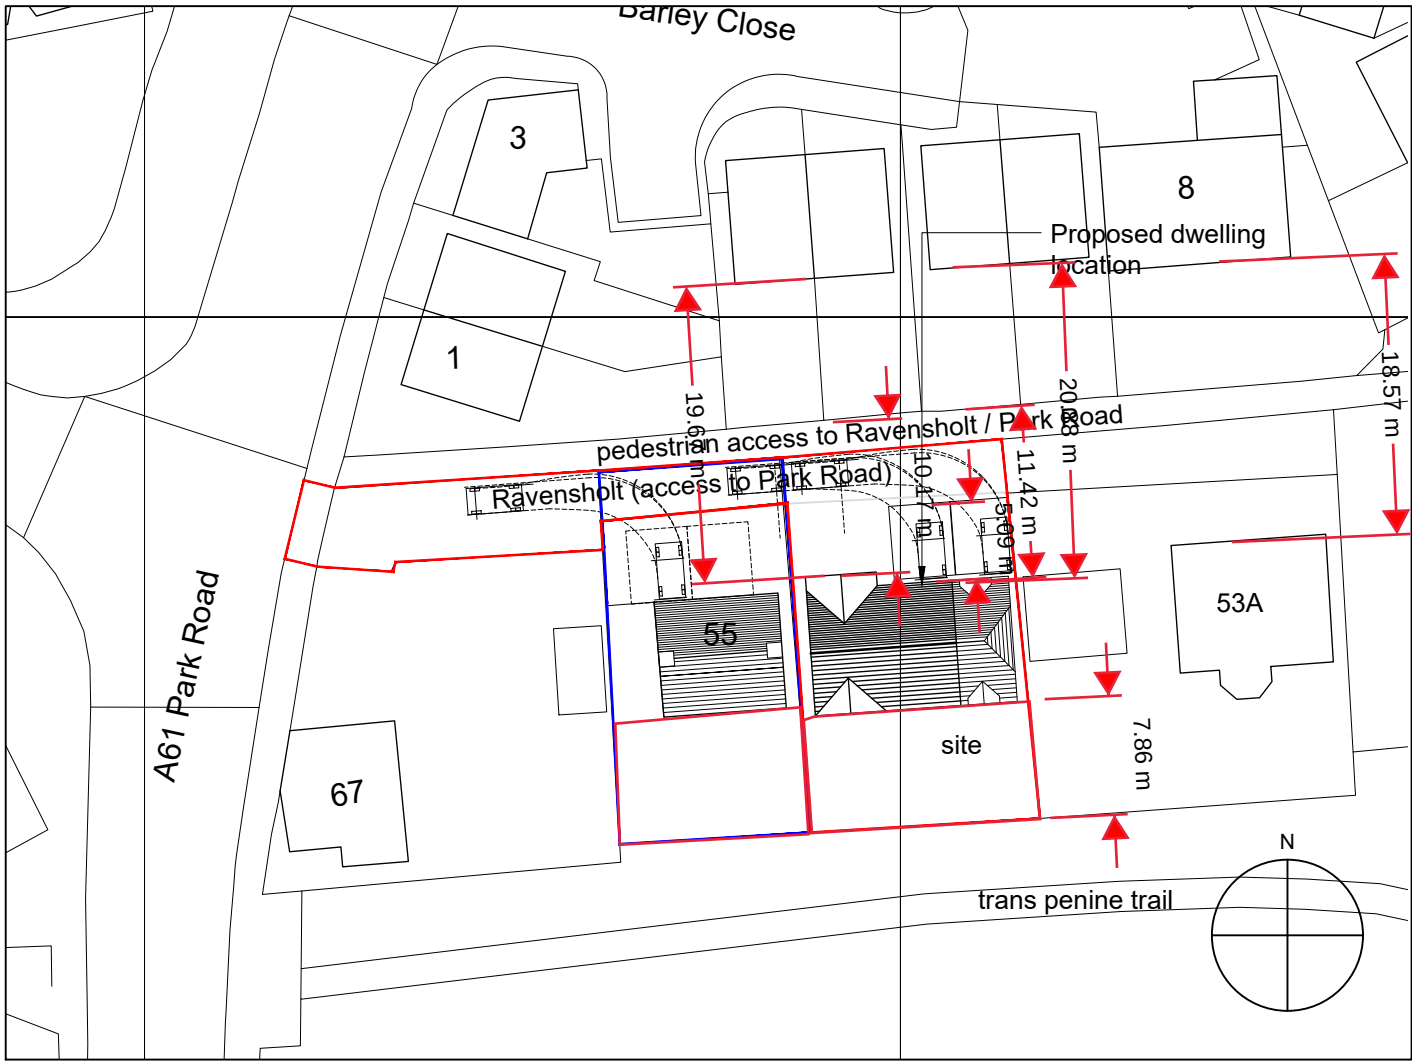

Proposed Block Plan Scale 1:500 @ A3

Office 9  
Lydgate House  
Lydgate Lane  
Sheffield, S10 5FH

0114 267 6344  
info@jumparchitects.com  
www.jumparchitects.com

|                                                                |                                                      |         |                      |               |
|----------------------------------------------------------------|------------------------------------------------------|---------|----------------------|---------------|
| Rev B AB 05-05-21 Red line amended and visibility splays added |                                                      |         |                      |               |
| Rev A AB 15-04-21 Annotation amended                           |                                                      |         |                      |               |
| Project                                                        | J21-009 Land adj. 55 Ravenholt, Worsbrough, Barnsley |         |                      |               |
| Title                                                          | Site Location & Block Plan                           |         |                      |               |
| Date                                                           | 26-03-21                                             | Scale   | 1:1250/1:500 / 1:200 | Drg No        |
| Drawn                                                          | KE                                                   | Checked | AB                   | J21-009 A-102 |
|                                                                |                                                      |         |                      | Rev B         |

Copyright of this drawing is with JUMP Architects Ltd. Do not scale from this drawing. All dimensions are to be verified prior to construction, any discrepancies on this drawing are to be reported to JUMP Architects Ltd.