



Peter Thompson M.B.I.A.T.





Architectural Design Consultant Ltd.
Tel & Fax: 01226 201391
Mobile: 07973 251730
e-mail: peter.thompson@hotmail.co.uk

PROPOSED RESIDENTIAL DEVELOPMENT
THE WELLINGTON PUB
LINDHURST ROAD
ATHERSLEY

Linwood
Barnsley Road
Dodworth
Barnsley S75 3JR

SITE PLAN Rev D 1:500

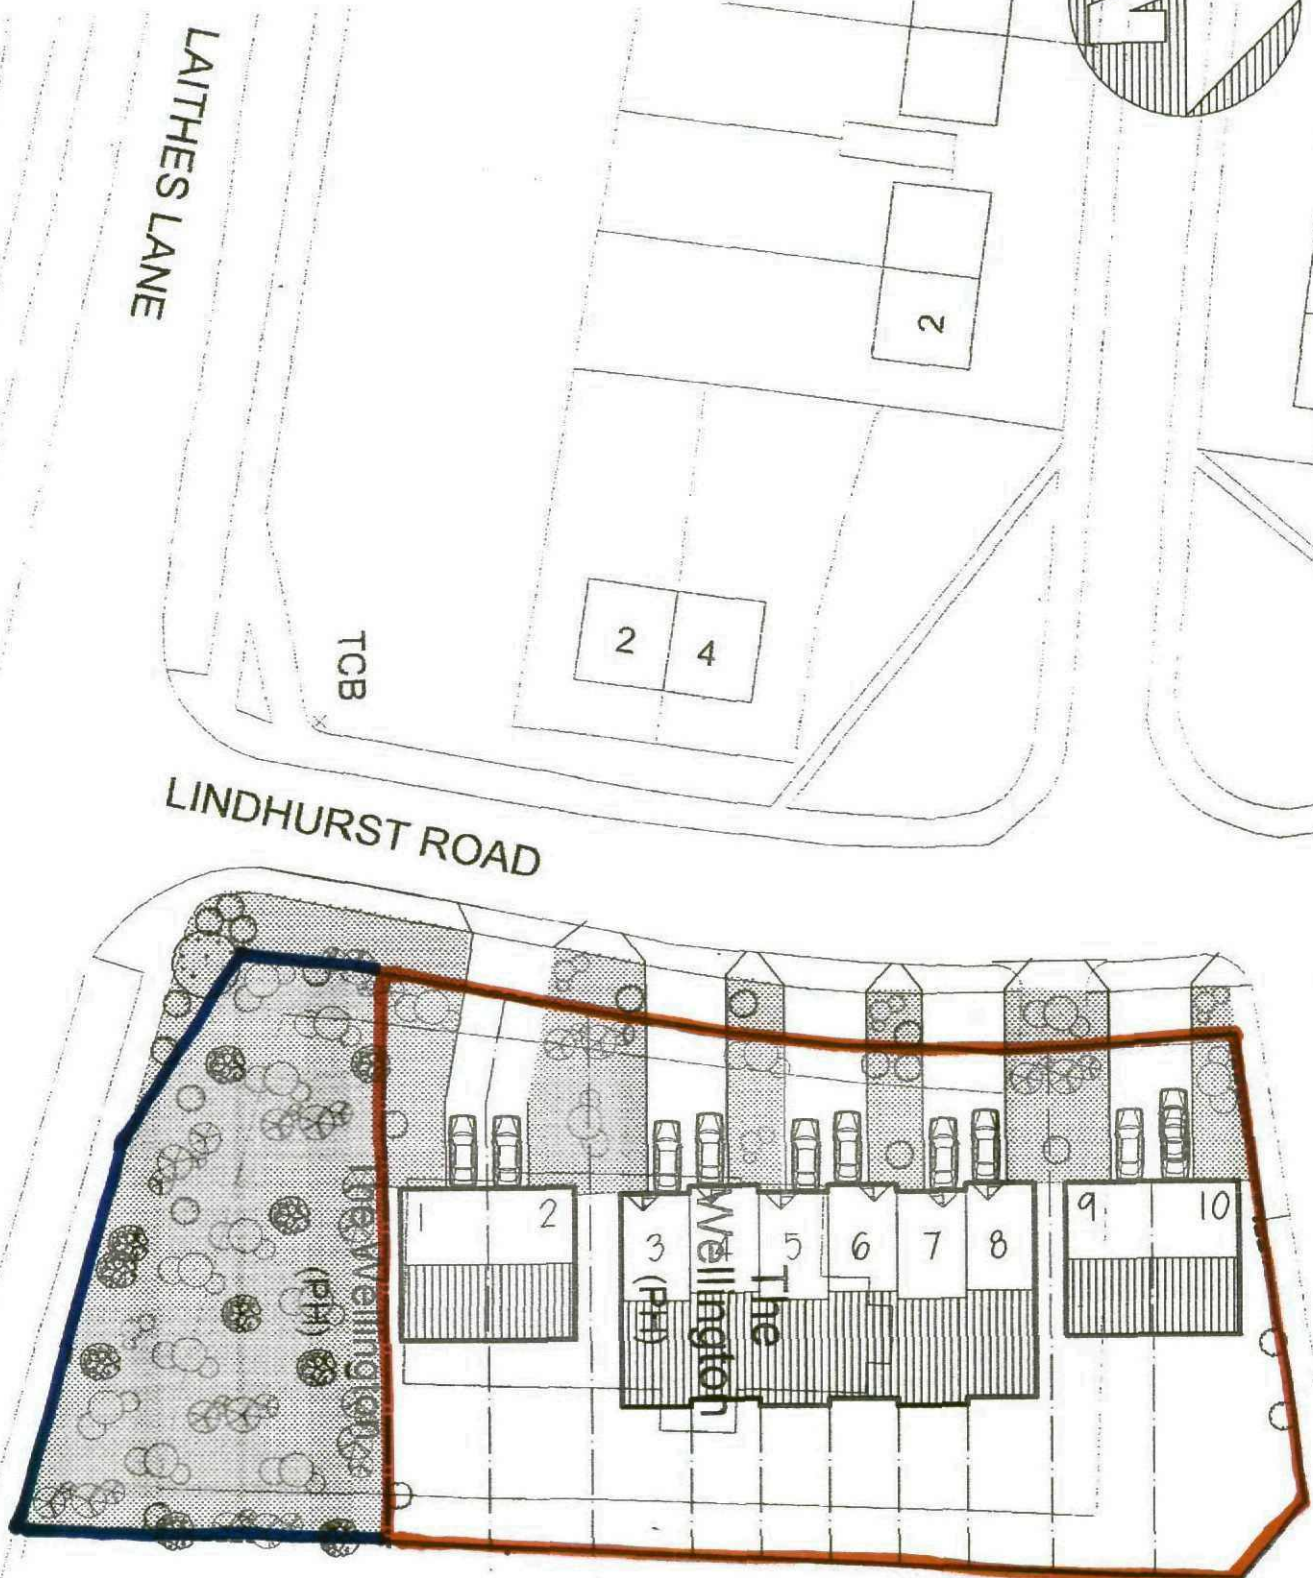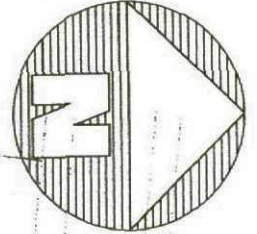



LOCATION PLAN 18/250