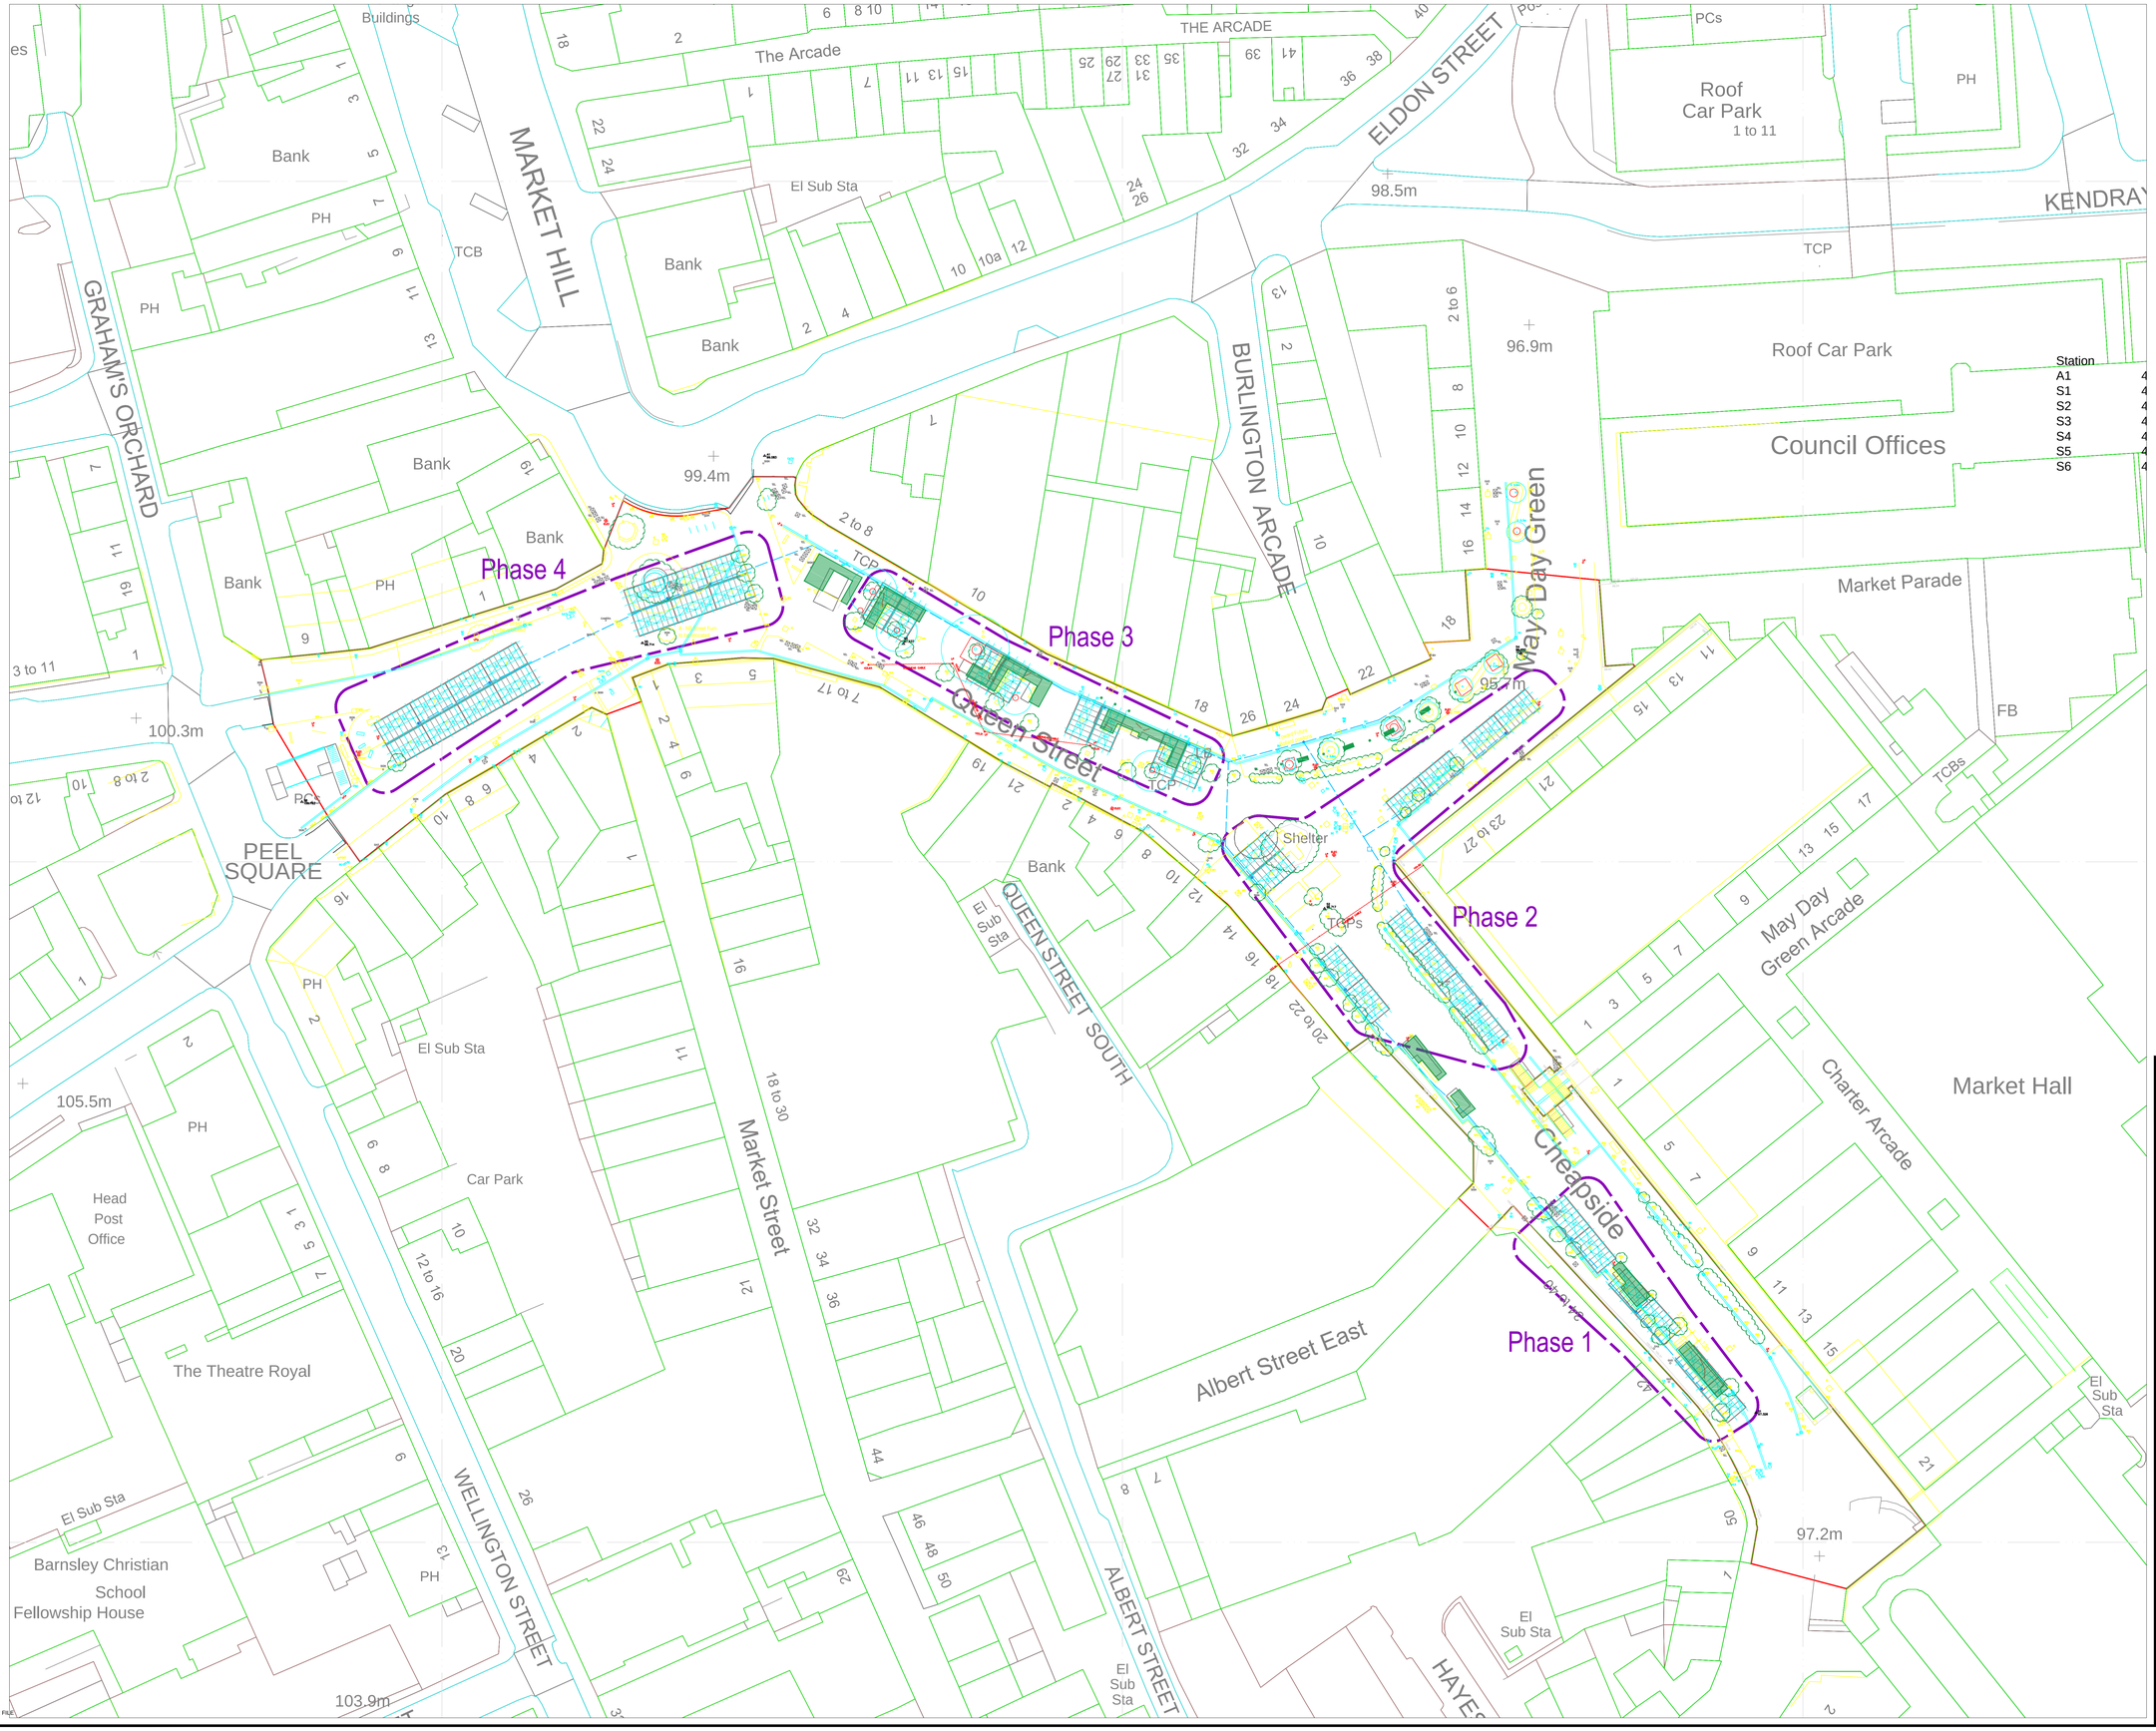

Station	
A1	4
S1	4
S2	4
S3	4
S4	4
S5	4
S6	4

Items to be removed from site

Planters to be removed

Relocated bollard position

New bench (supplied by markets)

This map is reproduced from Ordnance Survey material with the permission of Ordnance Survey on behalf of the Controller of Her Majesty's Stationery Office © Crown copyright. Unauthorised reproduction infringes Crown copyright and may lead to prosecution or civil proceedings. 100022264 (2009).

Rev.	By	Amendments	Date

BARNSLEY
Metropolitan Borough Council

Project
Outdoor Market
Stall Location

Drawing title
Site Clearance

Scale	Drawn	Checked	Date
SCALE	NL		June 14

Drawing No.	Revision	File
H/NL/CHEAP/SC/1		

D. Pownall BEng CEng MICE FCIHT
Head of Highways Engineering and Transportation
Westgate Plaza One, Westgate
Barnsley S70 2DR.
Tel. (01226) 770770 Fax. (01226) 772222

COMPUTER FILE