



Replacement Irish Oak Cladding

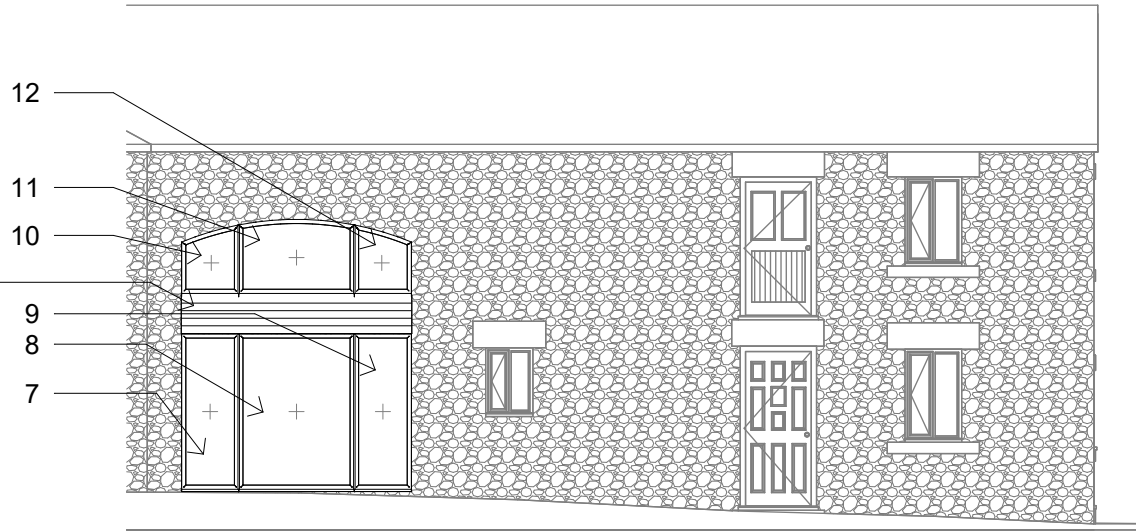

1 East Proposed


1 : 100

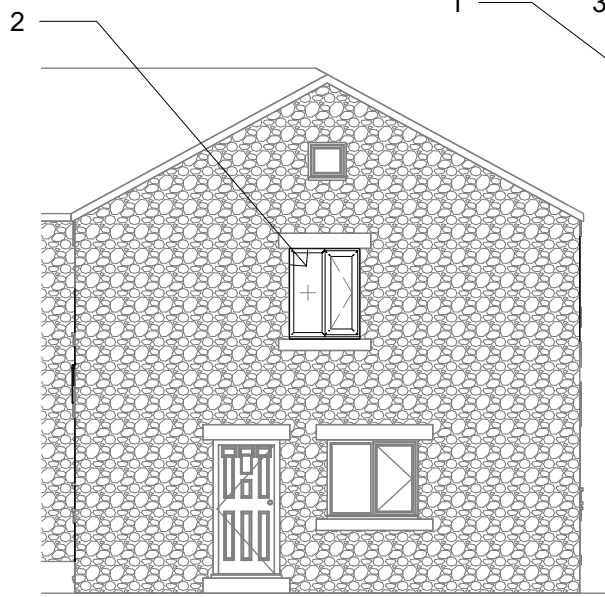

2

North Proposed

1 : 100

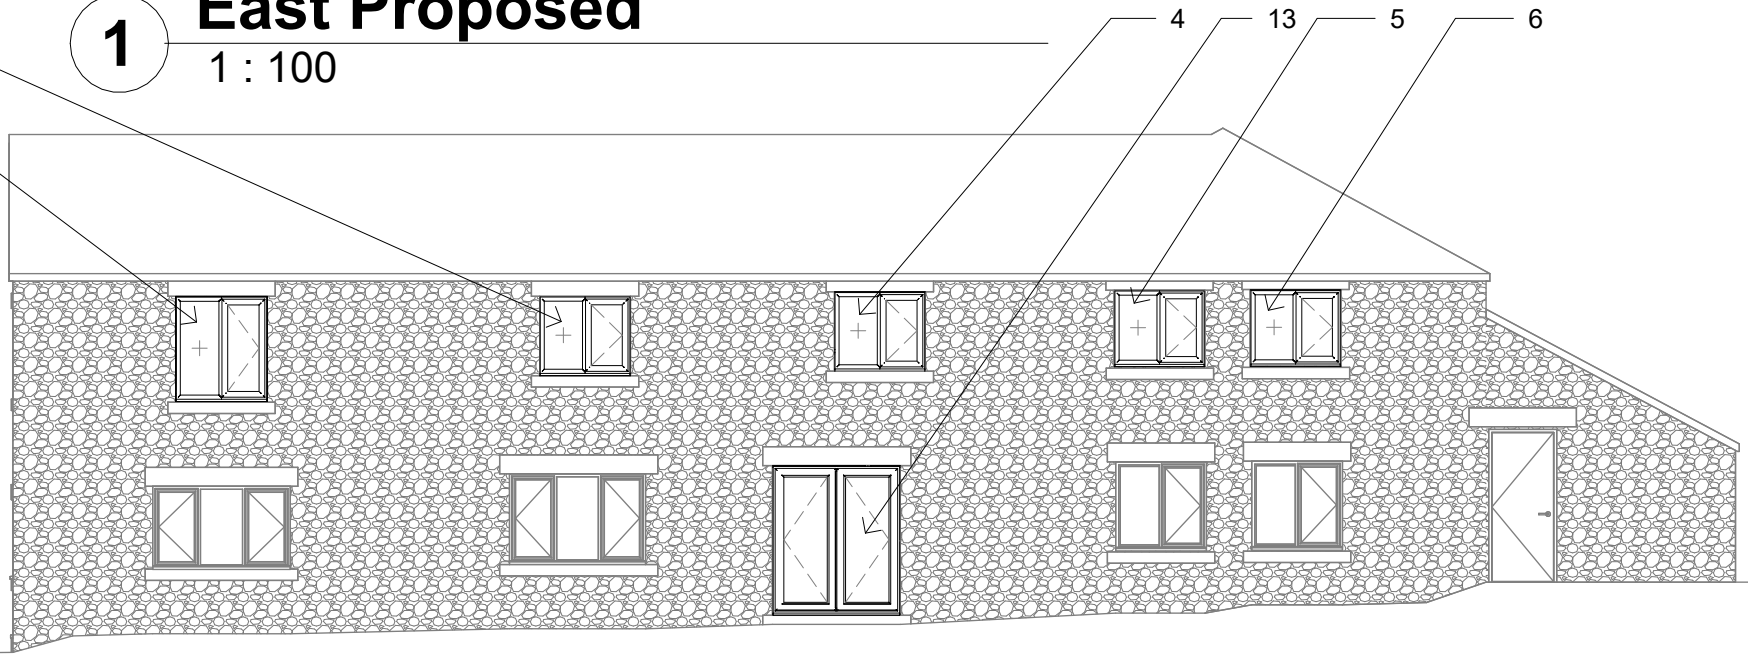

3

West Proposed

1 : 100

Window Style Schedule

Window Number	Window Type	Window Width (mm)	Window Height (mm)	Window Colour	Window Material	Window Glazing	Sealed Unit Depth
1	Type D	1200	1380	Irish Oak Grain	PVCu	TUF Clear Double	4-20-4
2	Type D	928	1195	Irish Oak Grain	PVCu	TUF Clear Double	4-20-4
3	Type D	1190	1045	Irish Oak Grain	PVCu	TUF Clear Double	4-20-4
4	Type D	1185	1040	Irish Oak Grain	PVCu	TUF Clear Double	4-20-4
5	Type D	1180	1000	Irish Oak Grain	PVCu	TUF Clear Double	4-20-4
6	Type D	1175	1005	Irish Oak Grain	PVCu	TUF Clear Double	4-20-4
7	Type A	755	2085	Irish Oak Grain	PVCu	TUF Clear Double	4-20-4
8	Type A	1530	2085	Irish Oak Grain	PVCu	TUF Clear Double	4-20-4
9	Type A	755	2085	Irish Oak Grain	PVCu	TUF Clear Double	4-20-4
10	Type A	755	945	Irish Oak Grain	PVCu	TUF Clear Double	4-20-4
11	Type A	1530	1005	Irish Oak Grain	PVCu	TUF Clear Double	4-20-4
12	Type A	755	945	Irish Oak Grain	PVCu	TUF Clear Double	4-20-4
13	French Doors	1675	1970	Irish Oak Grain	PVCu	TUF Clear Double	4-20-4

Scale 1:100

Scale 1:50

Contract No.

FHI 145039

Site Address -

Green Bottom Barn, Barnsley Rd,
Hoylandswain, Sheffield,
South Yorkshire,
S36 7JA

Drawing No.

2 of 4

Proposed Elevations

All Dimensions in mm

Scale: 1 : 100

@A3

Signed Off on - 25/08/2026

Review on -

FIRST

First Home Improvements
Station Road Industrial
Estate Lenwade Norfolk
NR9 5LY

© Drawings, associated documentation and intellectual property is protected under copyright law.
All documentation by First Home Improvements prohibits unauthorised actions such as (but not limited to) the re-issuing and re-production thereof without prior consent.