


100mm

cross section

10mm

1:25
Element ‘A’ - 1 off folded aluminum fascia
size 2960mm x 680mm + 20mm upstand
with push through acrylic text and logo
INTERNALLY ILLUMINATED
Text height 180mm, logo height 315mm, O/A Spread 2345mm
Height to underside of sign: 2485mm




100mm

cross section

10mm

1:25
Element ‘B’ - 1 off folded aluminum fascia
size 2960mm x 680mm + 20mm upstand
with vinyl text and logo
NON ILLUMINATED
Text height 180mm, logo height 315mm, O/A Spread 2345mm
Height to underside of sign: 2485mm



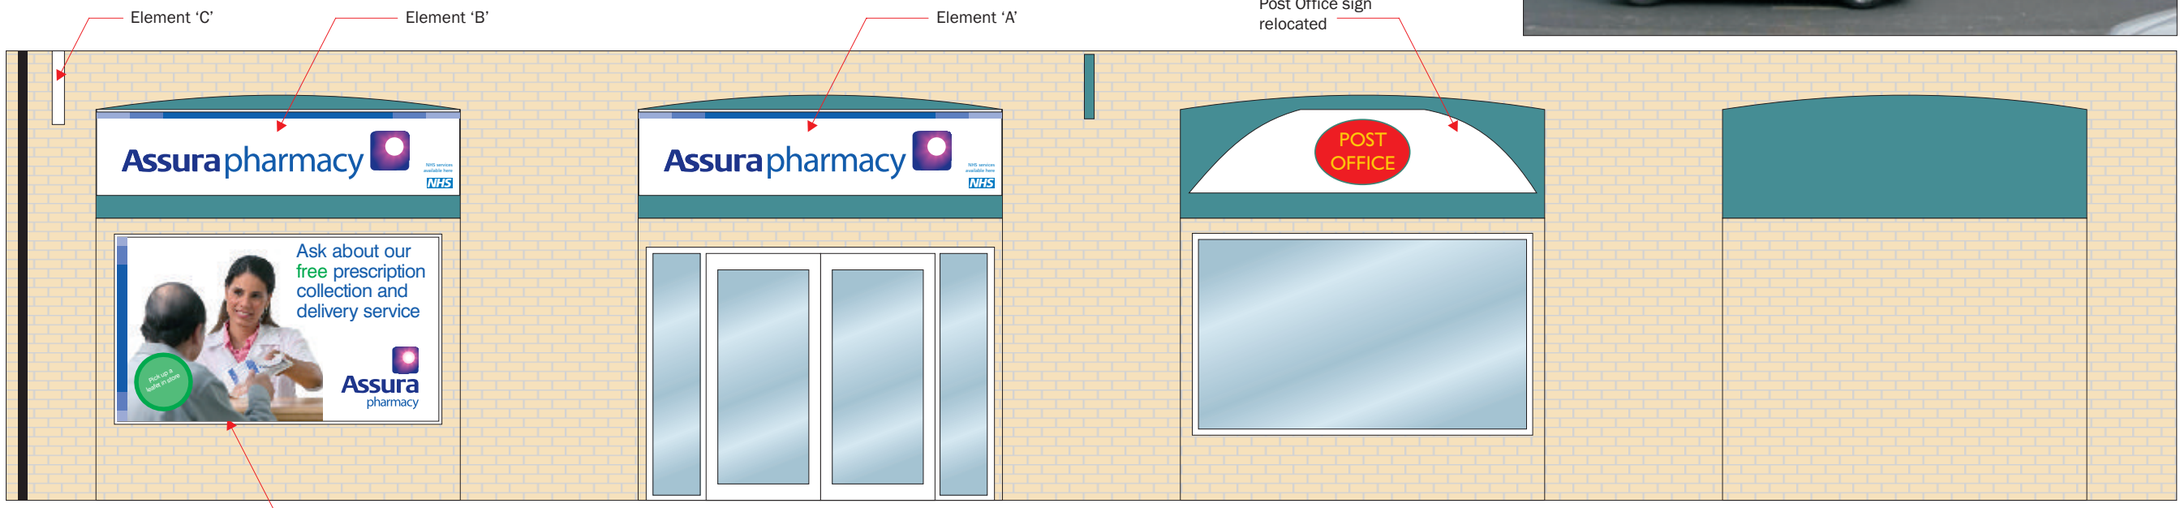

100mm

cross section

10mm

1:25
Element ‘C’ - 1 off folded aluminum projecting sign
with fret cut, push through logo
600mm x 600mm
INTERNALLY ILLUMINATED
Logo size: 350mm
Height to underside of sign: 3060mm




3mm

cross section

76mm




1:25
Element ‘F’ - 1 off flat aluminum panel
size 1200mm x 230mm
with vinyl text and logo
added to existing twin post sign




SIGN SPECIALISTS
sign-specialists.co.uk

**Contact details**

19 Oxleasow Road,
East Moons Moat,
Redditch,
B98 0RE

**T** : 01527 504 250
**F** : 01527 504 251
**W** : www.sign-specialists.co.uk
**E** : enquiries@sign-specialists.co.uk

**Colour reference**

- Vinyl to match Pantone 2746
- Vinyl to match Pantone 2728
-
-

**Typefaces/notes/info**

-

**Lighting**

-

**Customer details**

Assura Pharmacy
Dodworth
Barnsley

Date drawn - 28.04.2008
Designer - Andy
Location - J:\Retail\Assura 2008

**Job no - 81730/B**

| Rev dates | Rev dates |
|---|---|
| B) 27.05.08 | G) - |
| C) - | H) - |
| D) - | I) - |
| E) - | J) - |
| F) - | K) - |

The designs, illustrations, and photography is the property of Sign Specialists Ltd. The contents are confidential, any form of reproduction, copying, disclosure, modification or distribution without prior written consent is strictly prohibited. Colours and typefaces on drawings may be representative only please refer to the specifications. Visuals shown are artists impressions only and must not be taken as an exact representation of the completed signage on site.

**ISO** Approved