



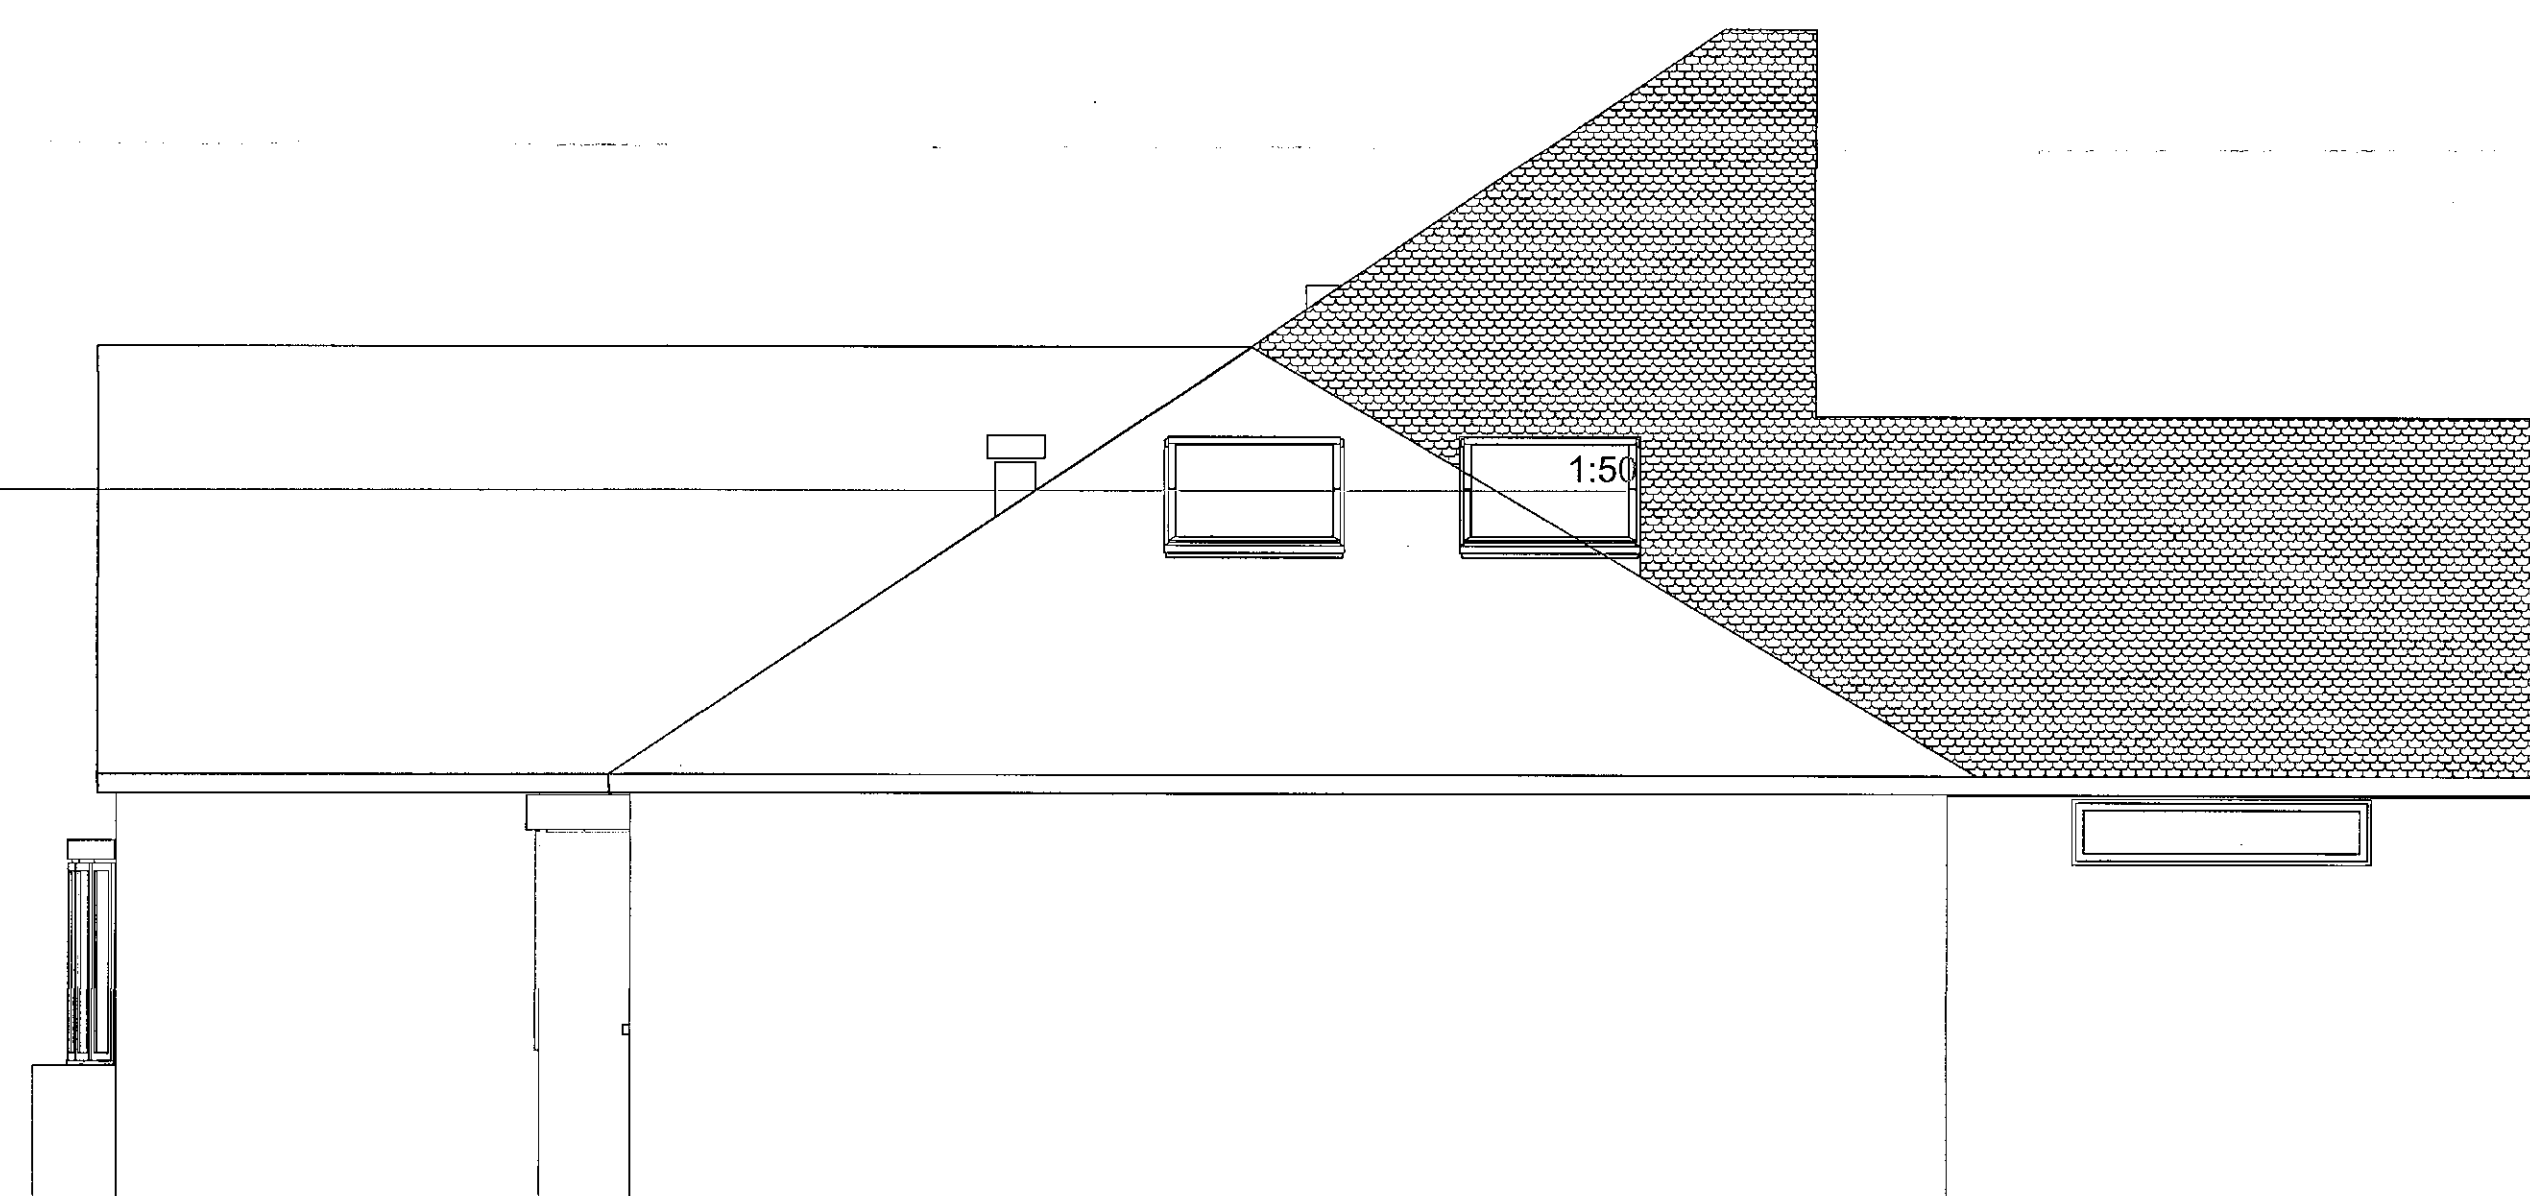

E-31

Elevation

1:50

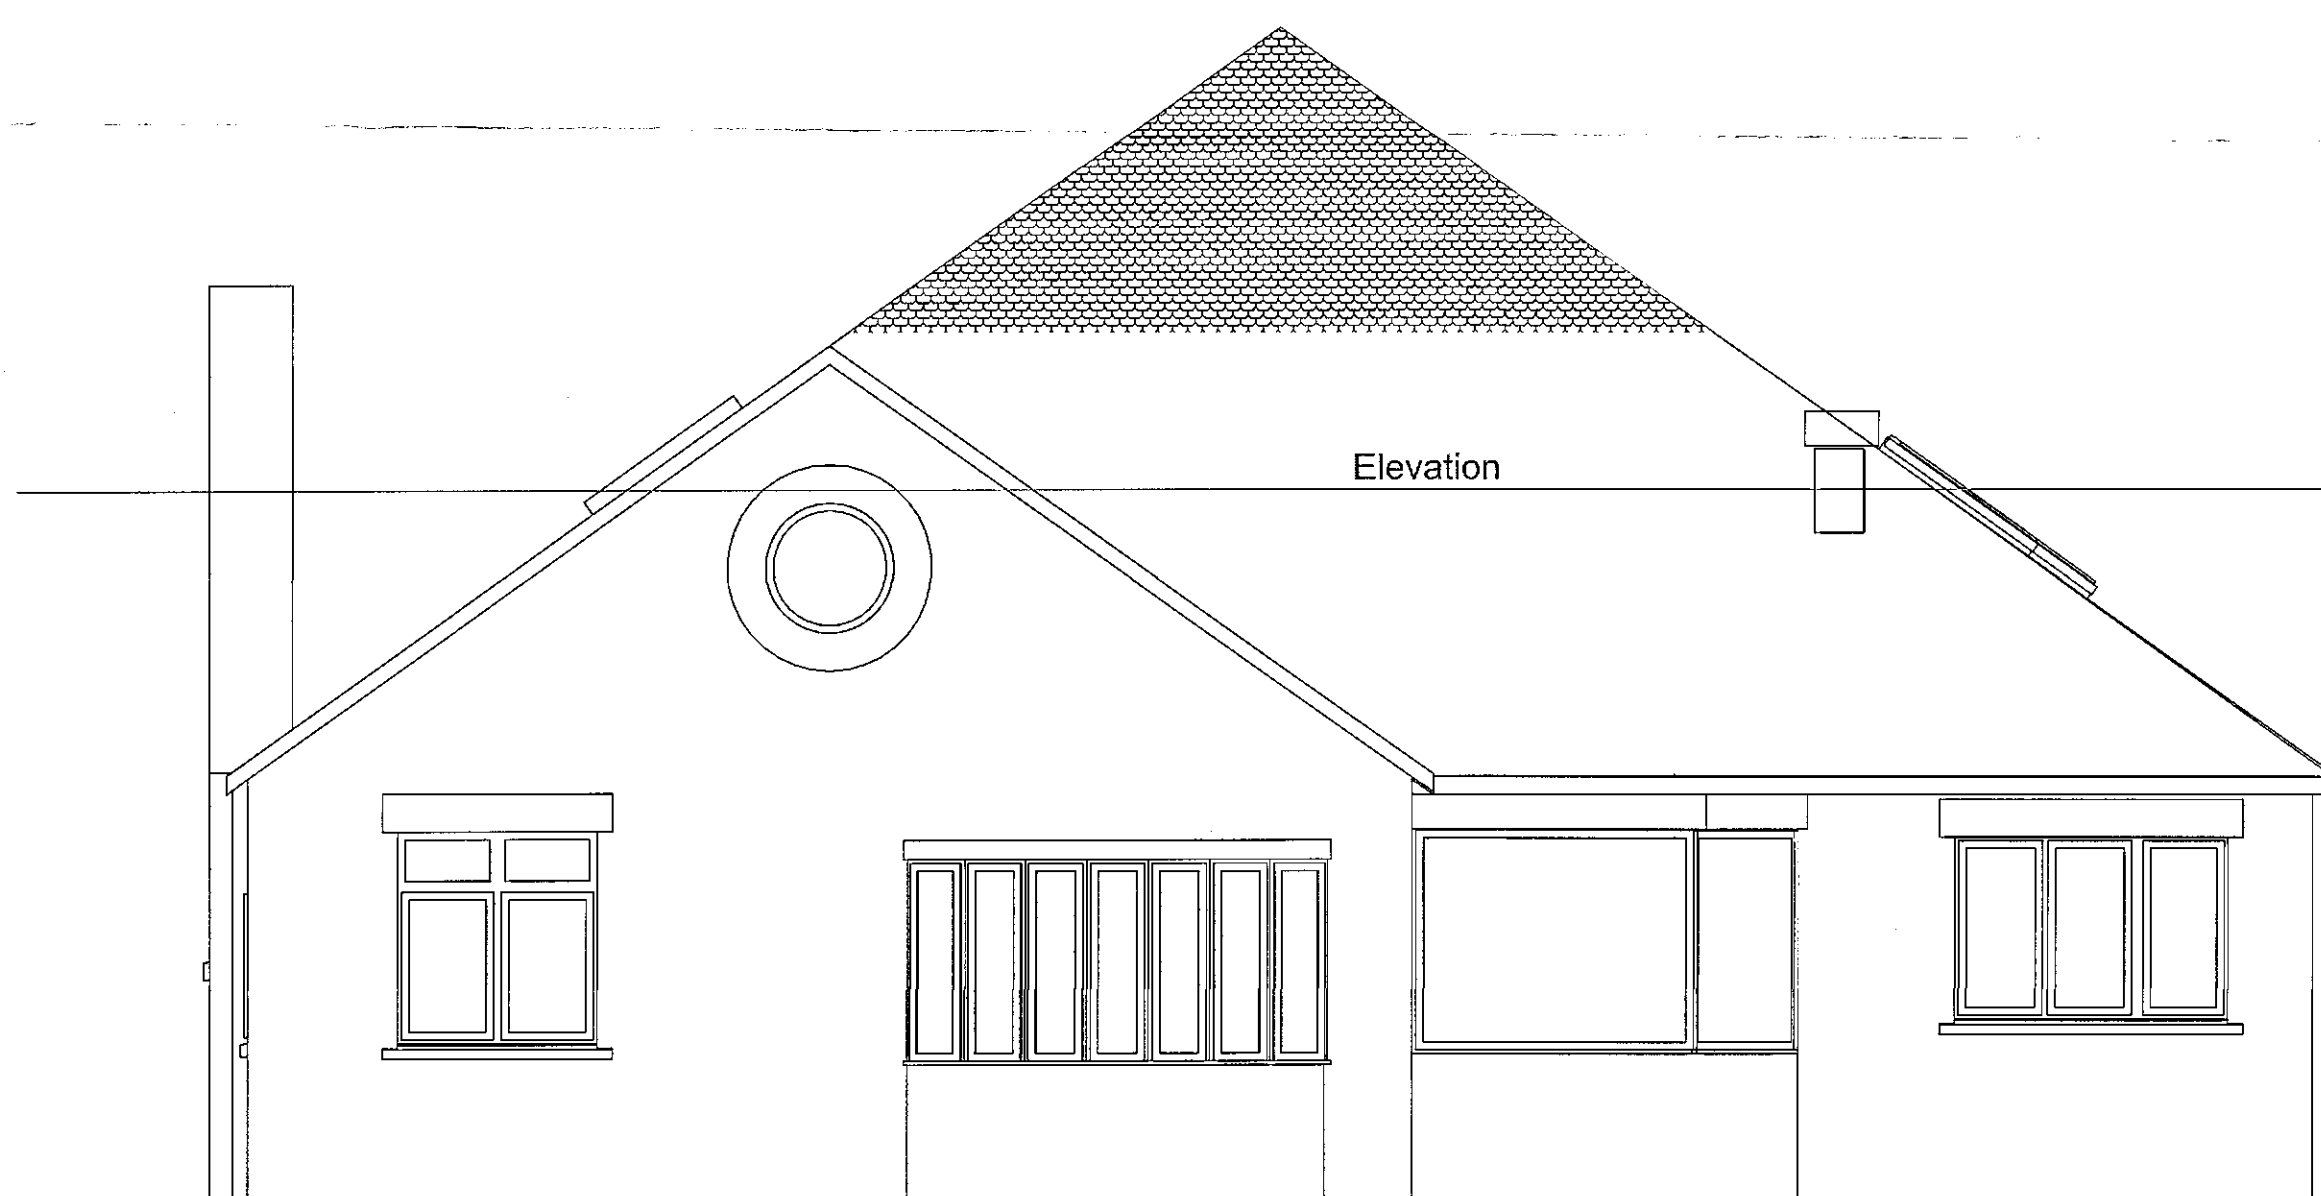

Elevation

E-33

1:50

Elevation

Client: Deacey


Project: Proposed First Floor
Extension to
124 Redbrook Road,
Barnsley

Drawing Title: As Proposed Plan,
Section and
Elevations


Scale: 1:50 **Date:** 10/07/2018


Drawn By: AR **Rev:**

Drawing Nr: 1
1:50

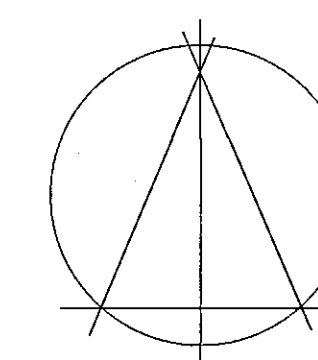


Alan Robinson
Chartered Architect BA Dip Arch RIBA BSc (Hons)
2 Gawber Road, Barnsley S75 2AF
Tel/Fax 01226 286066
Mob: 07947808933

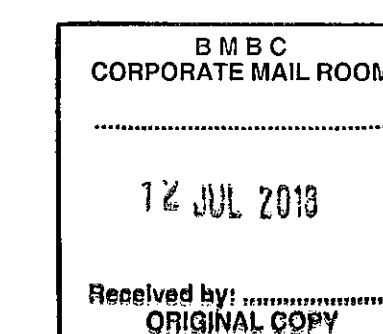

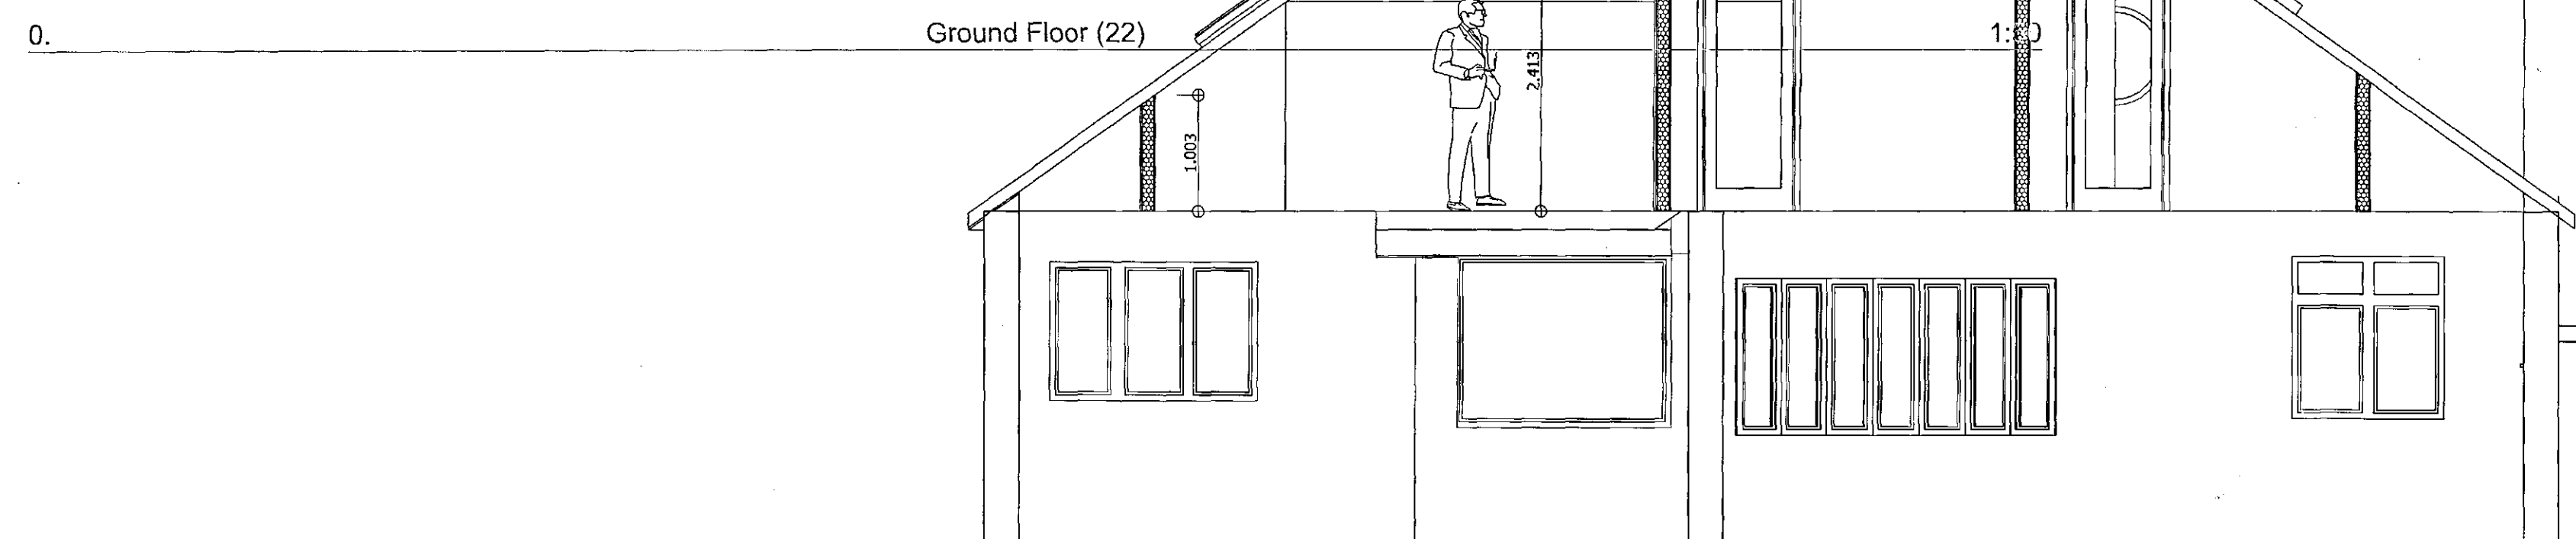

Building Section

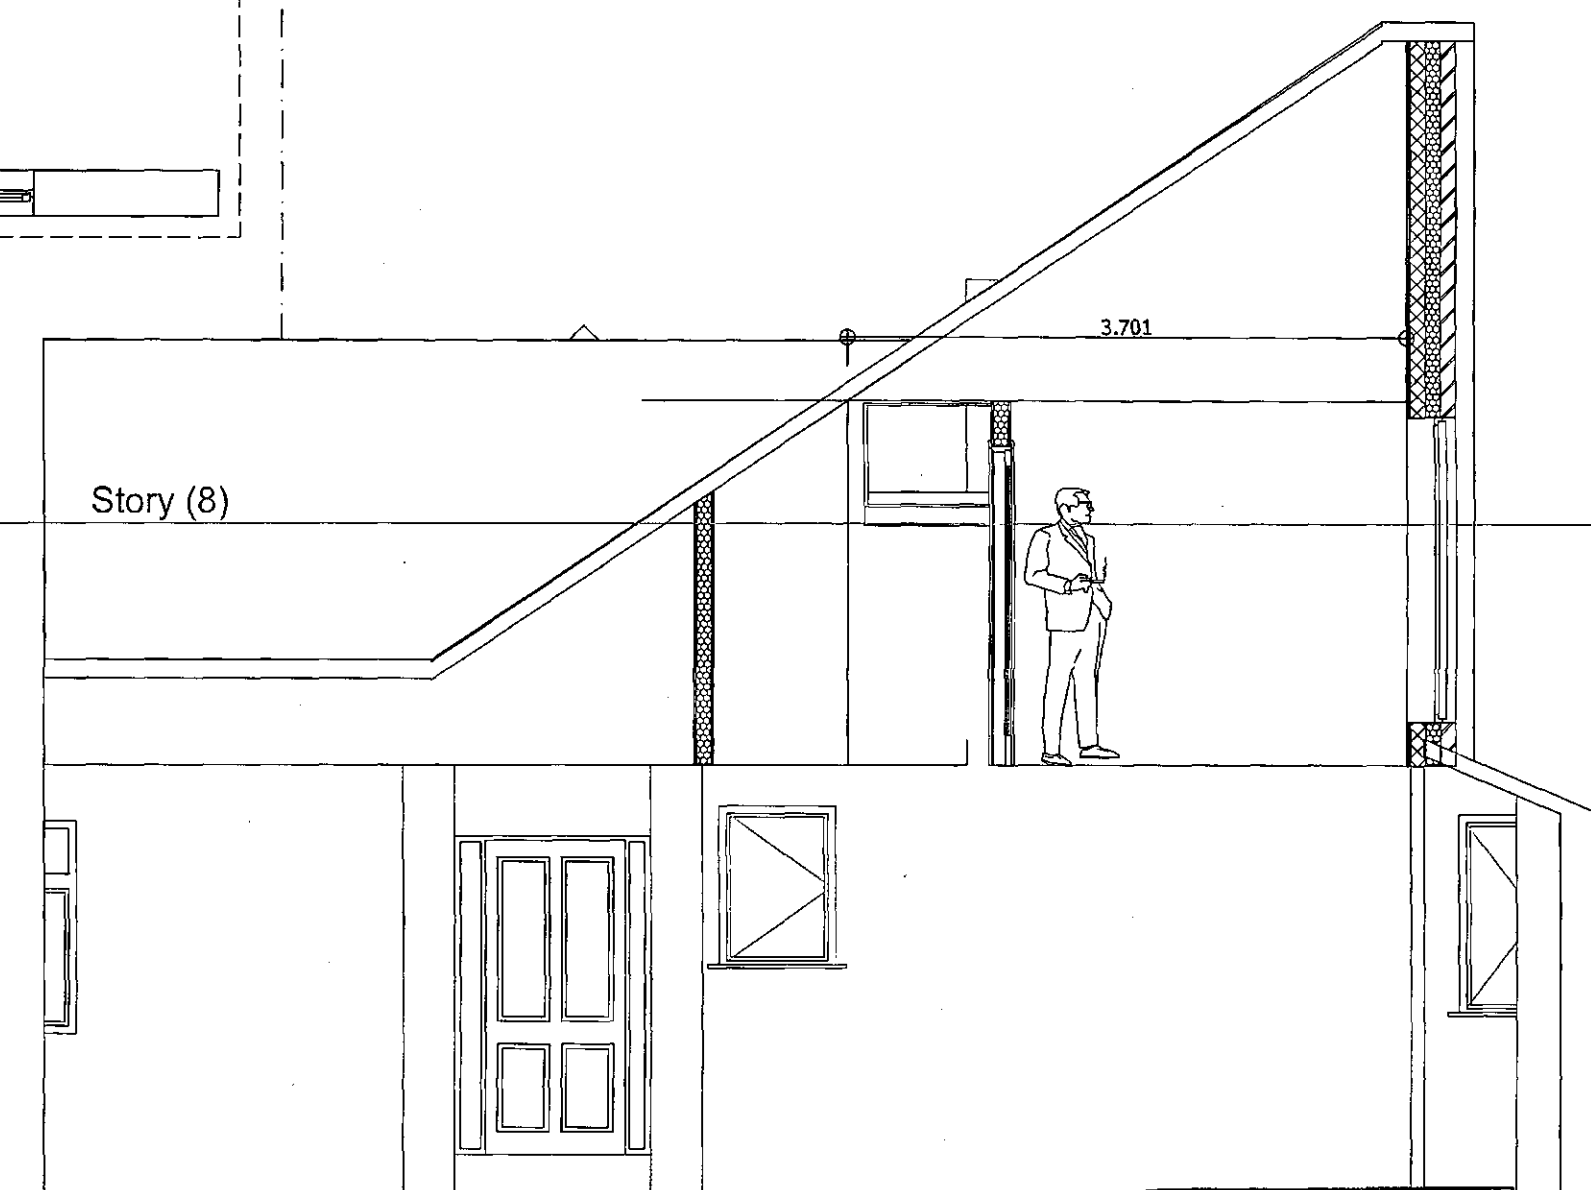

Building Section

BMBC
CORPORATE MAIL ROOM
.....
12 JUL 2015
Received by:
ORIGINAL COPY

RevID	CHD	Change Name	Date
A		Roof details added	1/5/18

Project: Proposed First Floor Extension to 124 Redbrook Road, Barnsley

1:50 Drawing Title: **As Proposed Plan,
Section and
Elevations**

Scale: 1:50 Rev: A

Drawn By: AR Date:10/07/2018

Drawing Nr: 2

Alan Robinson
Chartered Architect BA Dip Arch RIBA BSc (Hons)
2 Gawber Road, Barnsley S75 2AF
Tel/Fax 01226 286066
Mob: 07947808933