


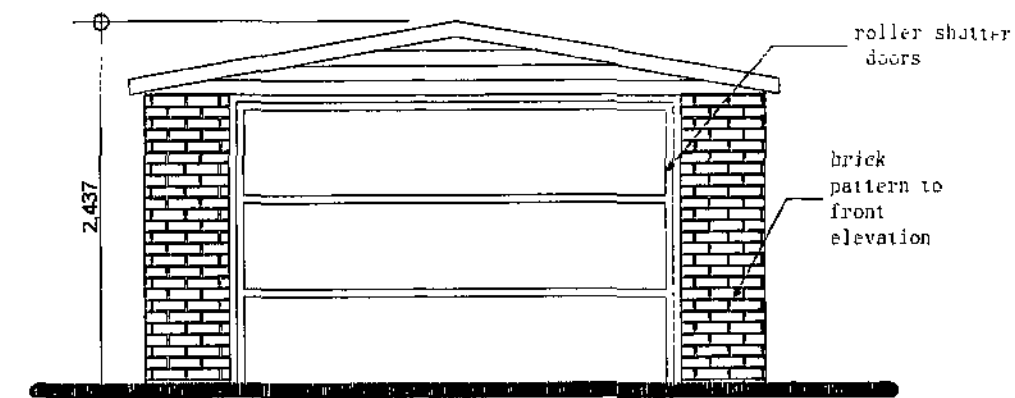


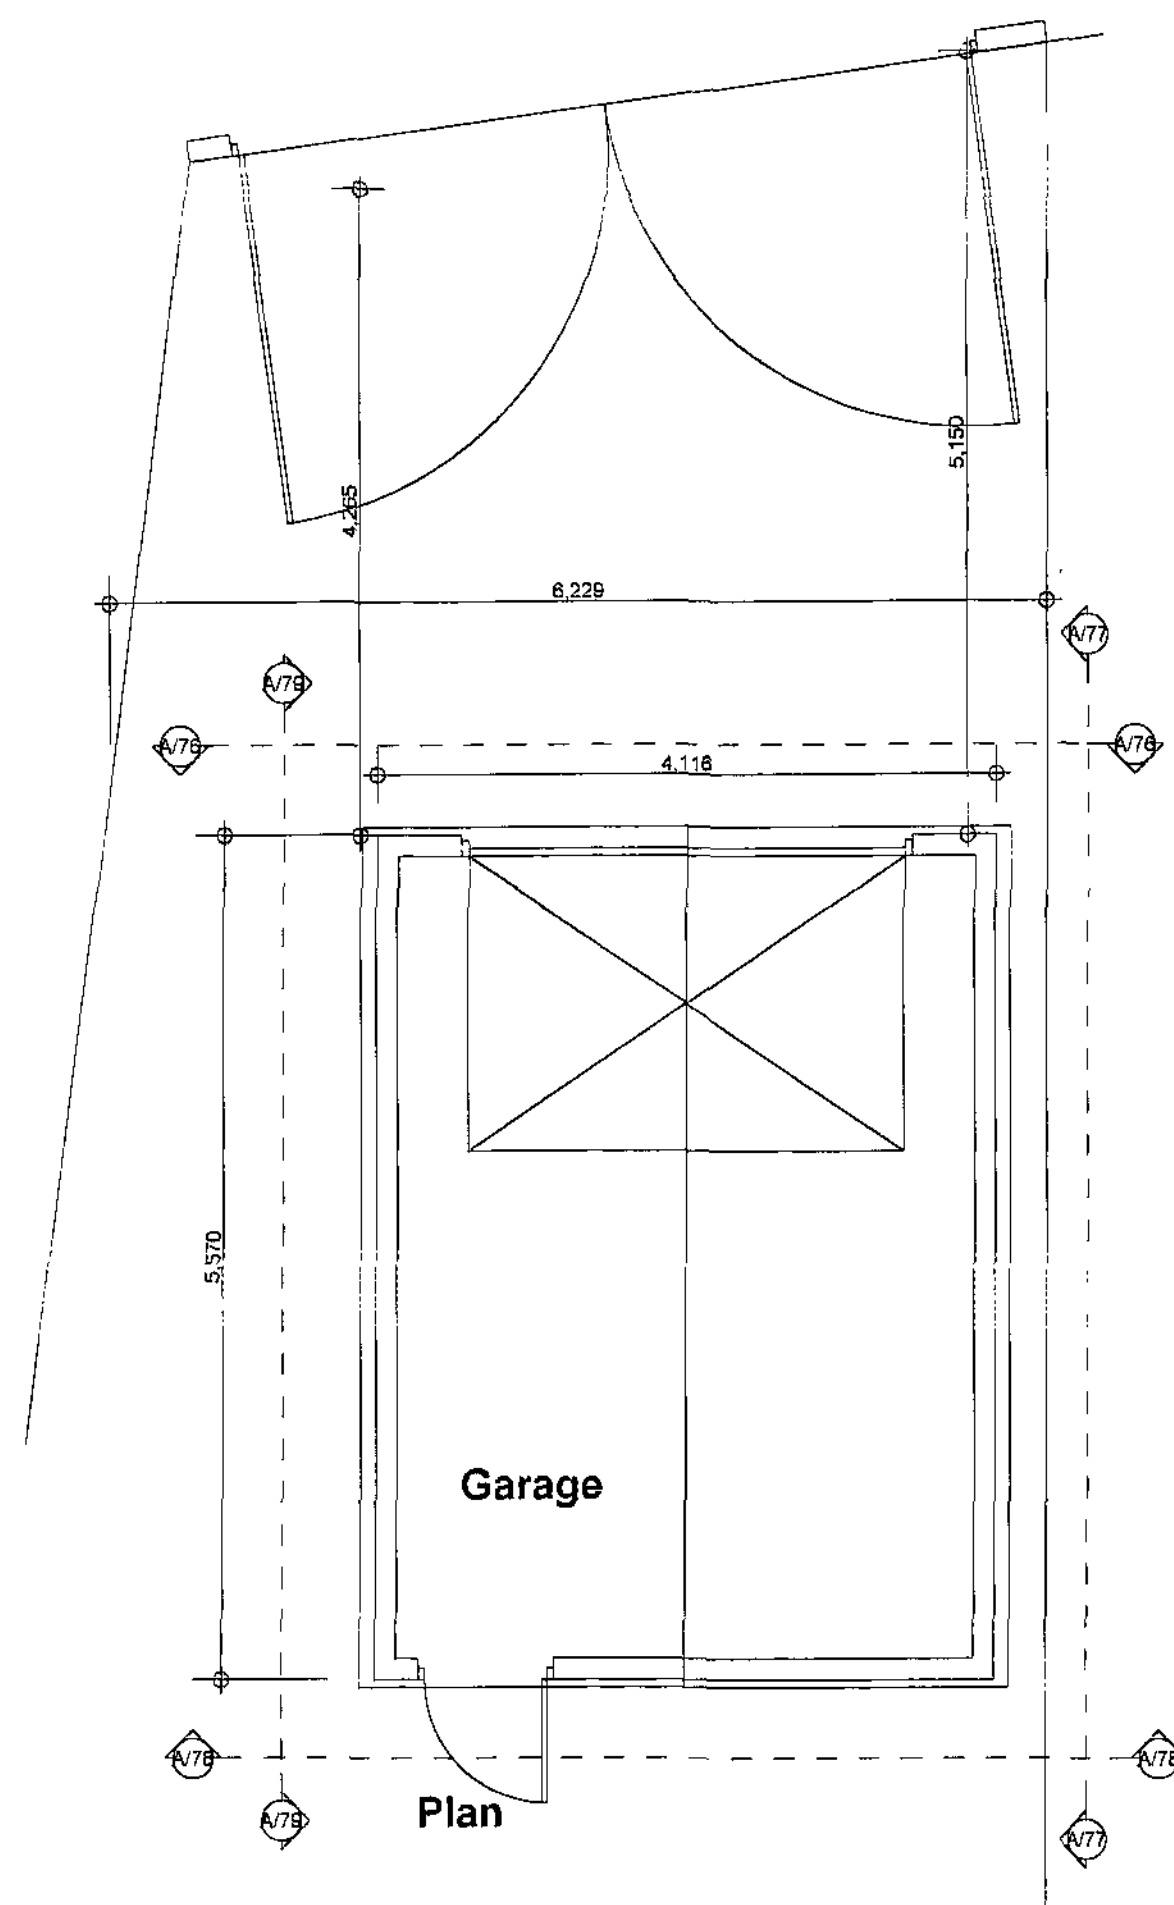


Elevation A/76

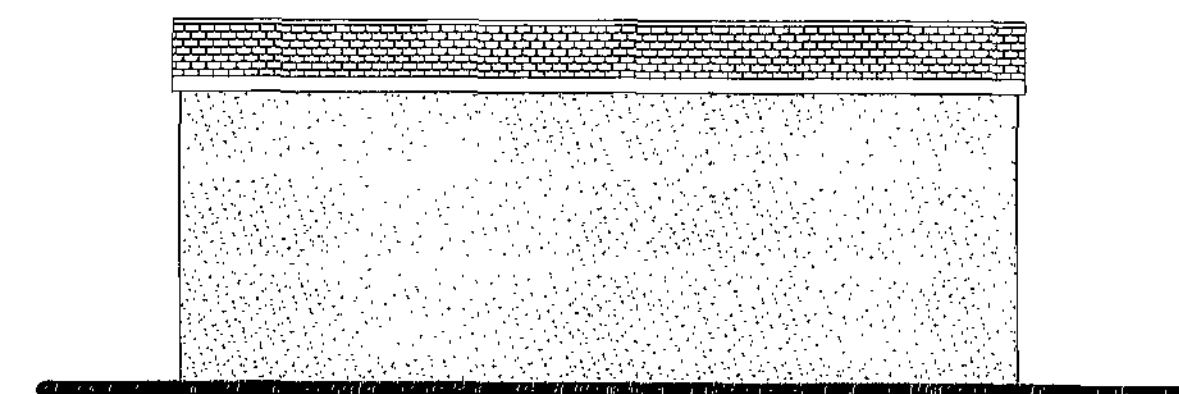

Elevation A/77

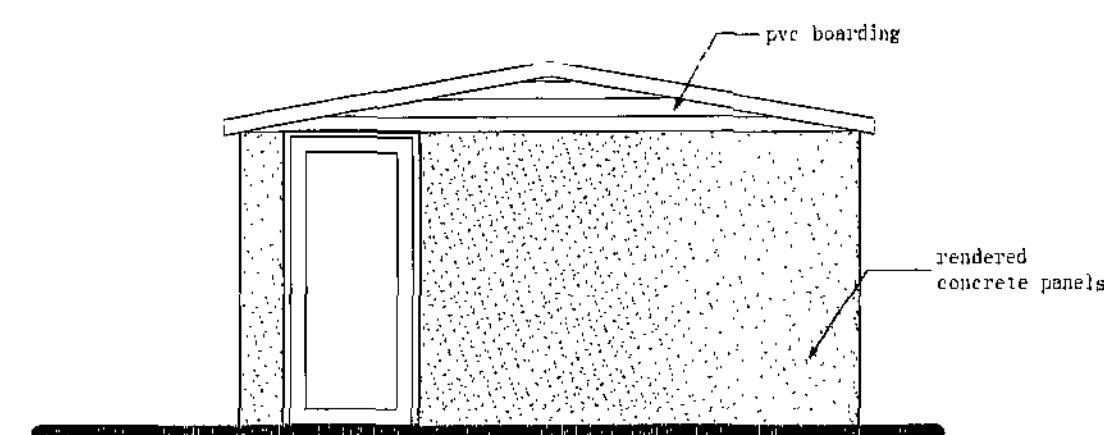

Elevation A/78

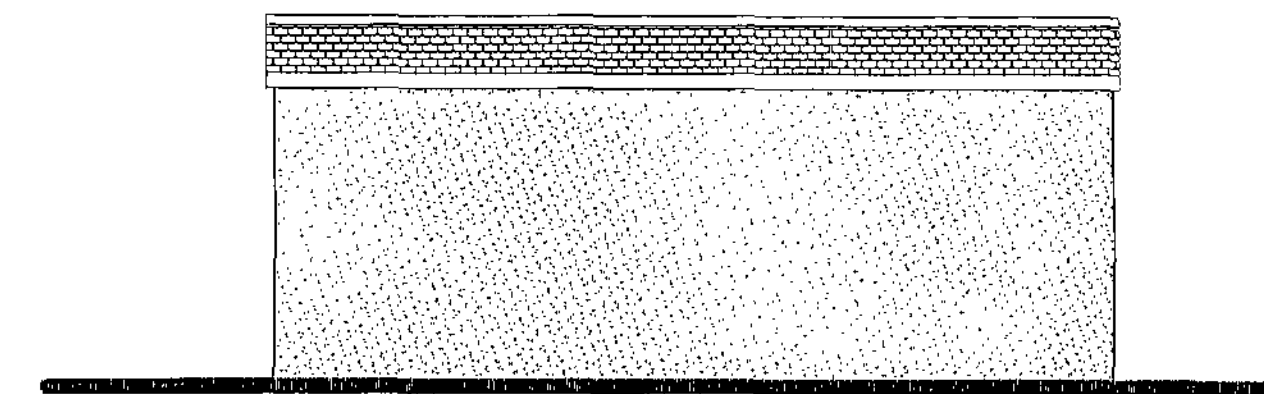

Elevation A/79

A 20/06/08 Garage moved back 300mm
 approx request made by highways
 Rev: Date: Revisions:


Client: Noble

Project: Proposed Single Garage at:
 6 Park View, Worsbrough

Drawing Title: As Proposed Plan & Elevations

Scale: 1/50 Date: June 2008

Drawn By: AR Drawing Nr: 1 Rev: A

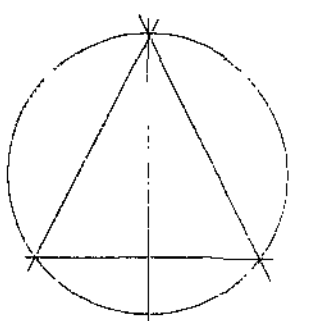

Alan Robinson
 Chartered Architect BA Dip Arch RIBA BSc (Hons) PM
 2 Gawber Road, Barnsley S75 2AF
 Tel/Fax 01226 286066

CMR
 15 JUN 2008