




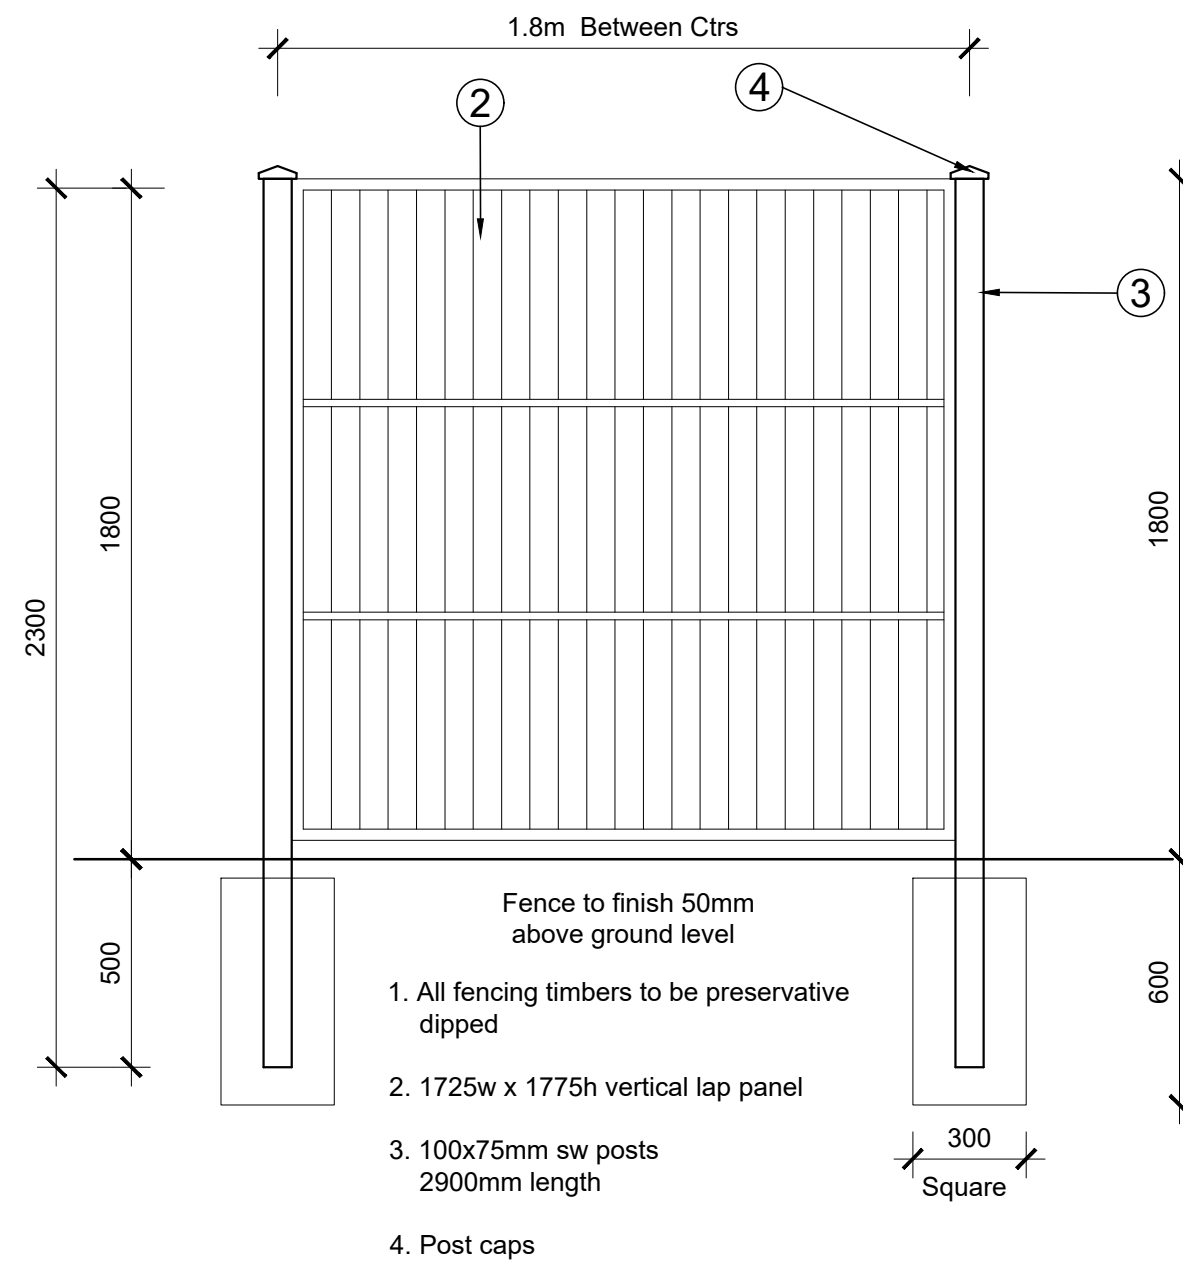


1800mm High Vertical Panel Fence (4)

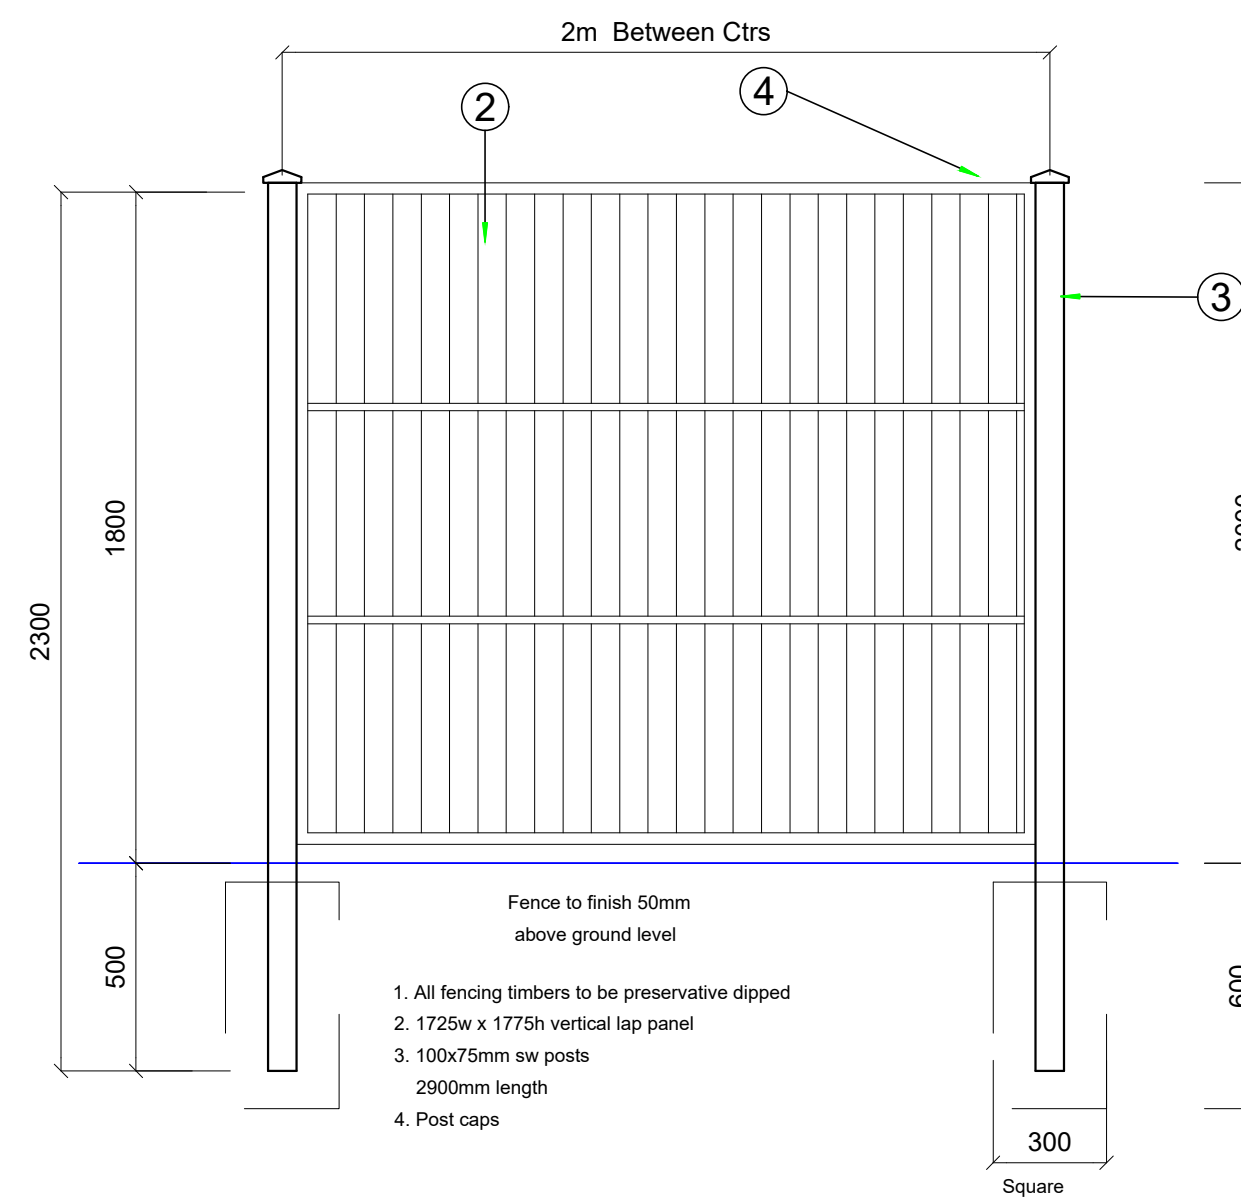


1800mm x 2000mm High Privacy Panel Fence (4)

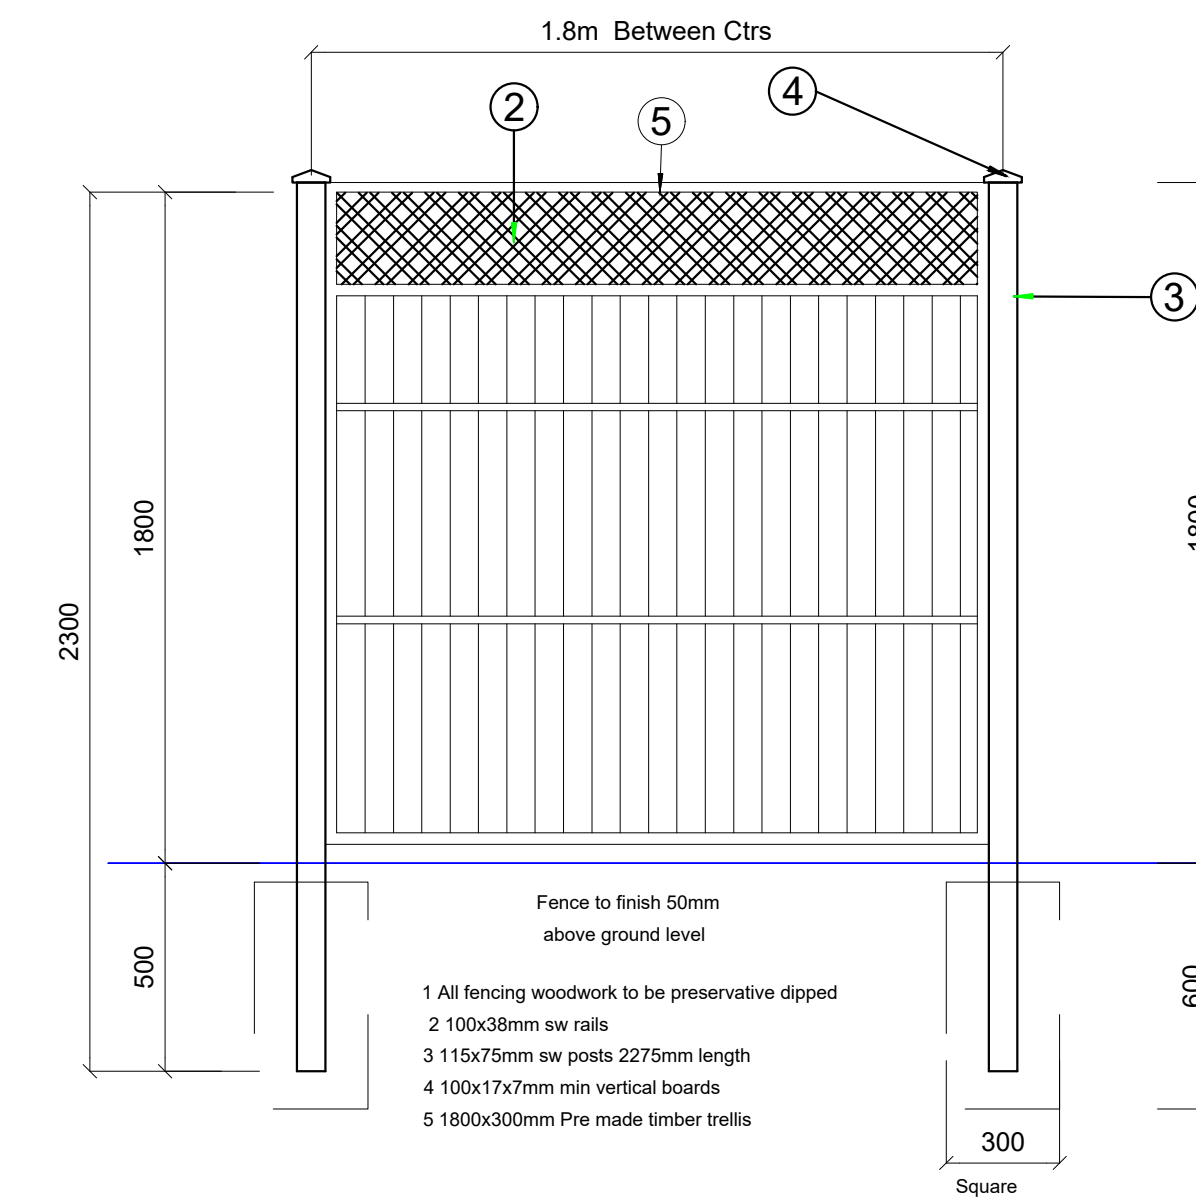

1800mm High Vertical Panel Fence with trellis (4)

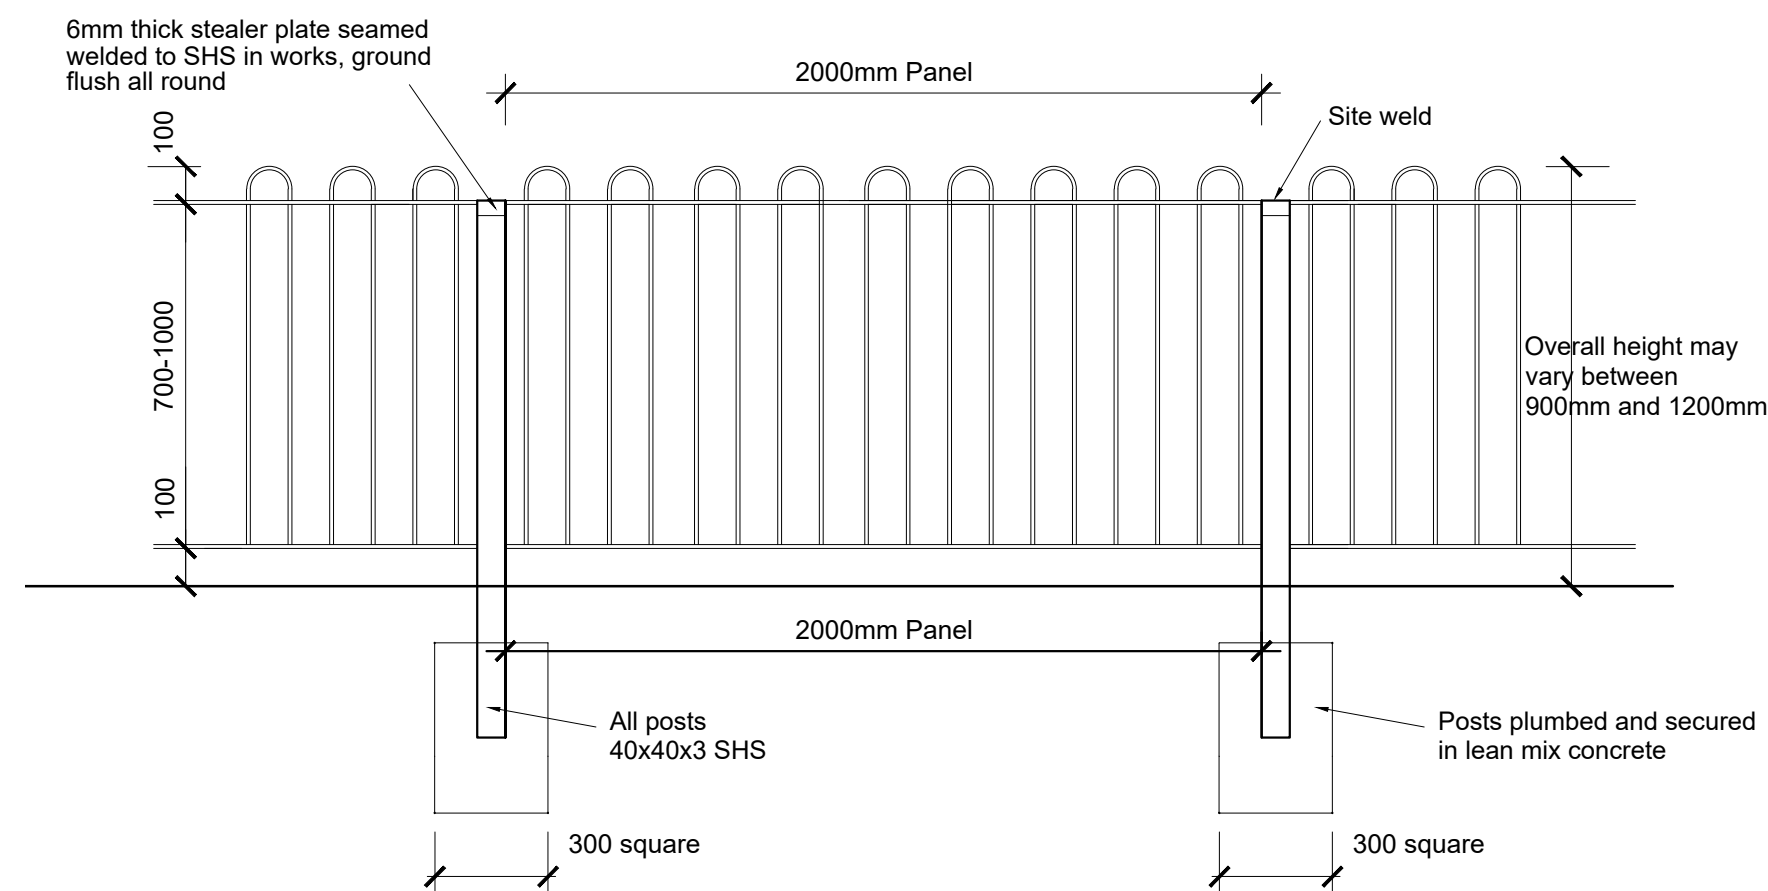

Typical Loop Top Railing Detail (9)

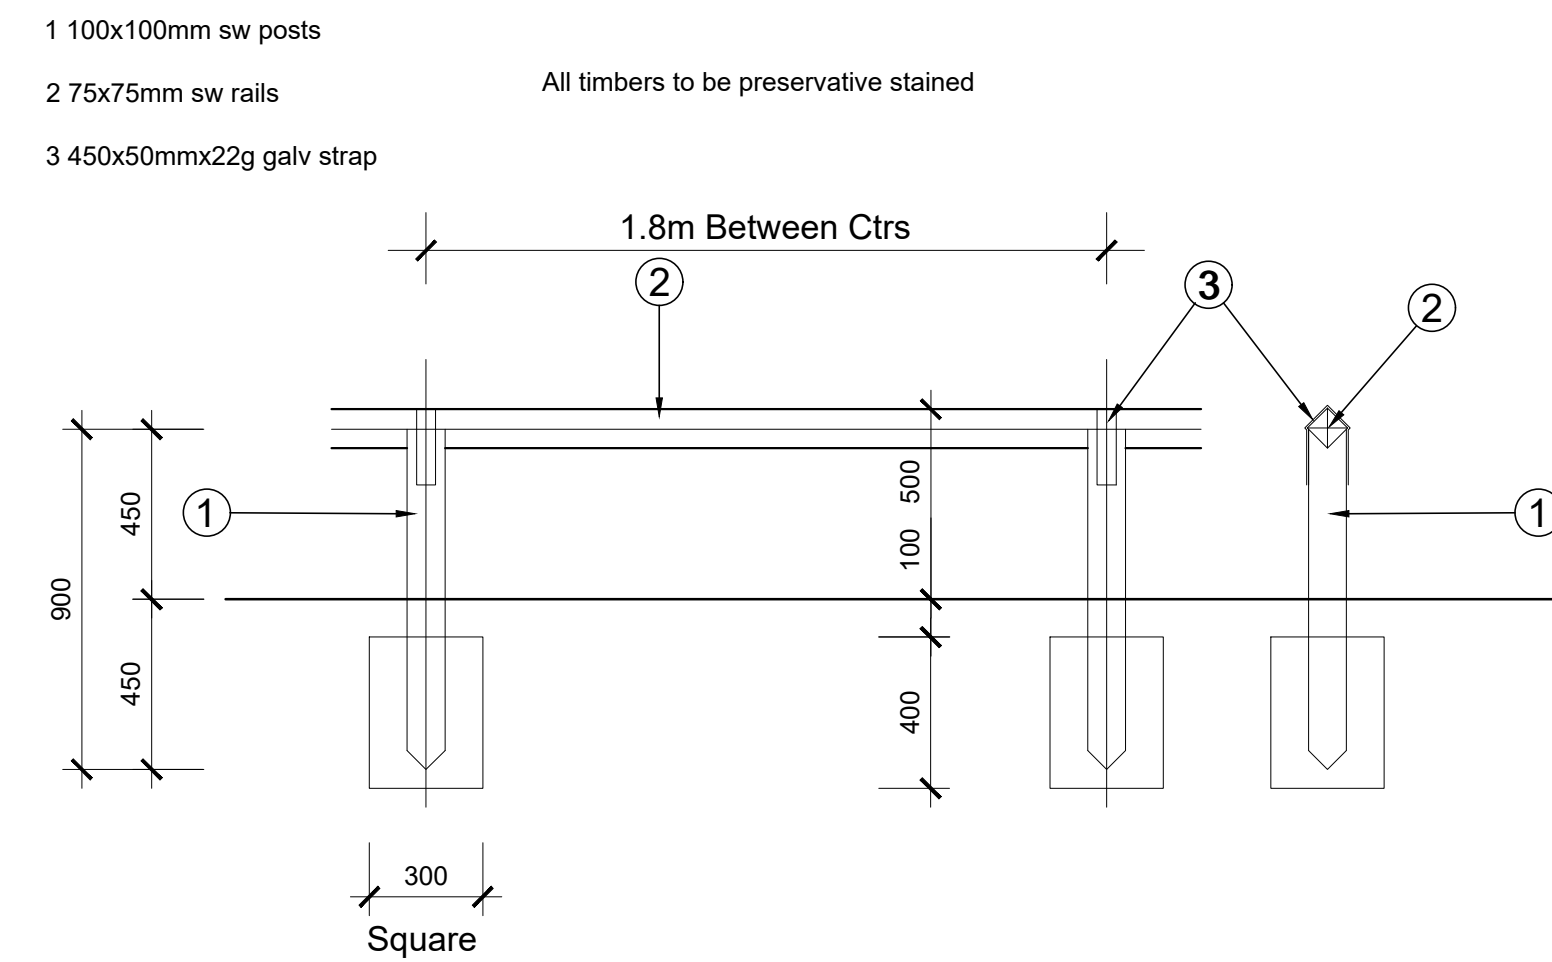

Low Trip Fence (12)