


EXISTING WEST FACING ELEVATION

NOTES

Roof - Interlocking Concrete tiles &
Felted flat roof

Walls - facing brickwork

Door & Windows - White UPVC

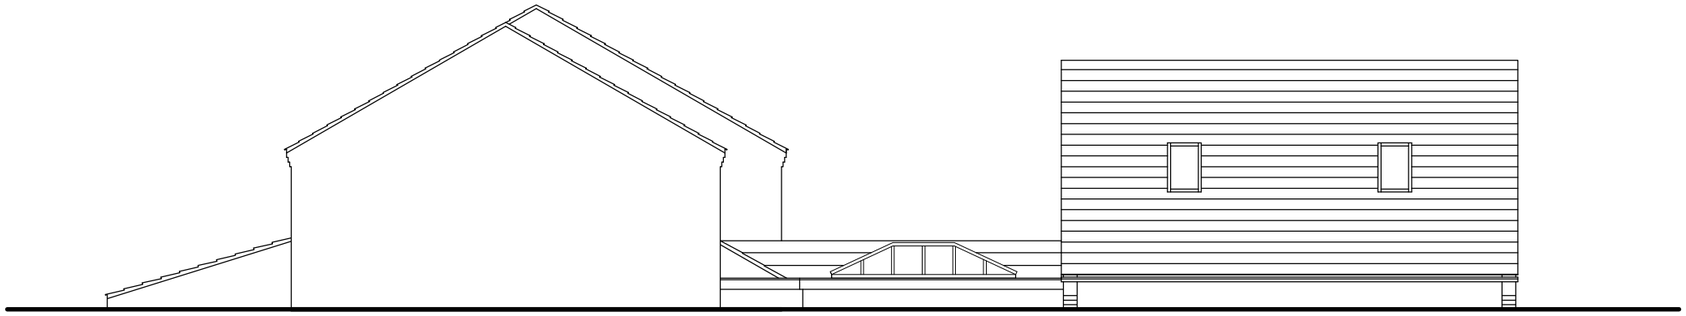

PROPOSED WEST FACING ELEVATION

31 WEST ACRE
EXISTING & PROPOSED ELEVATIONS
SHEET NO: LDC18/032/03 (A3 - 1:100)