




PROPOSED DETACHED GARAGE TO REAR  
at No 5 TOLLGATE CLOSE, SHAFTON  
for Mr. A. PICKERSGILL.  
SCALE: - PLANS & SECTION = 1:50 ELEVATIONS = 1:100

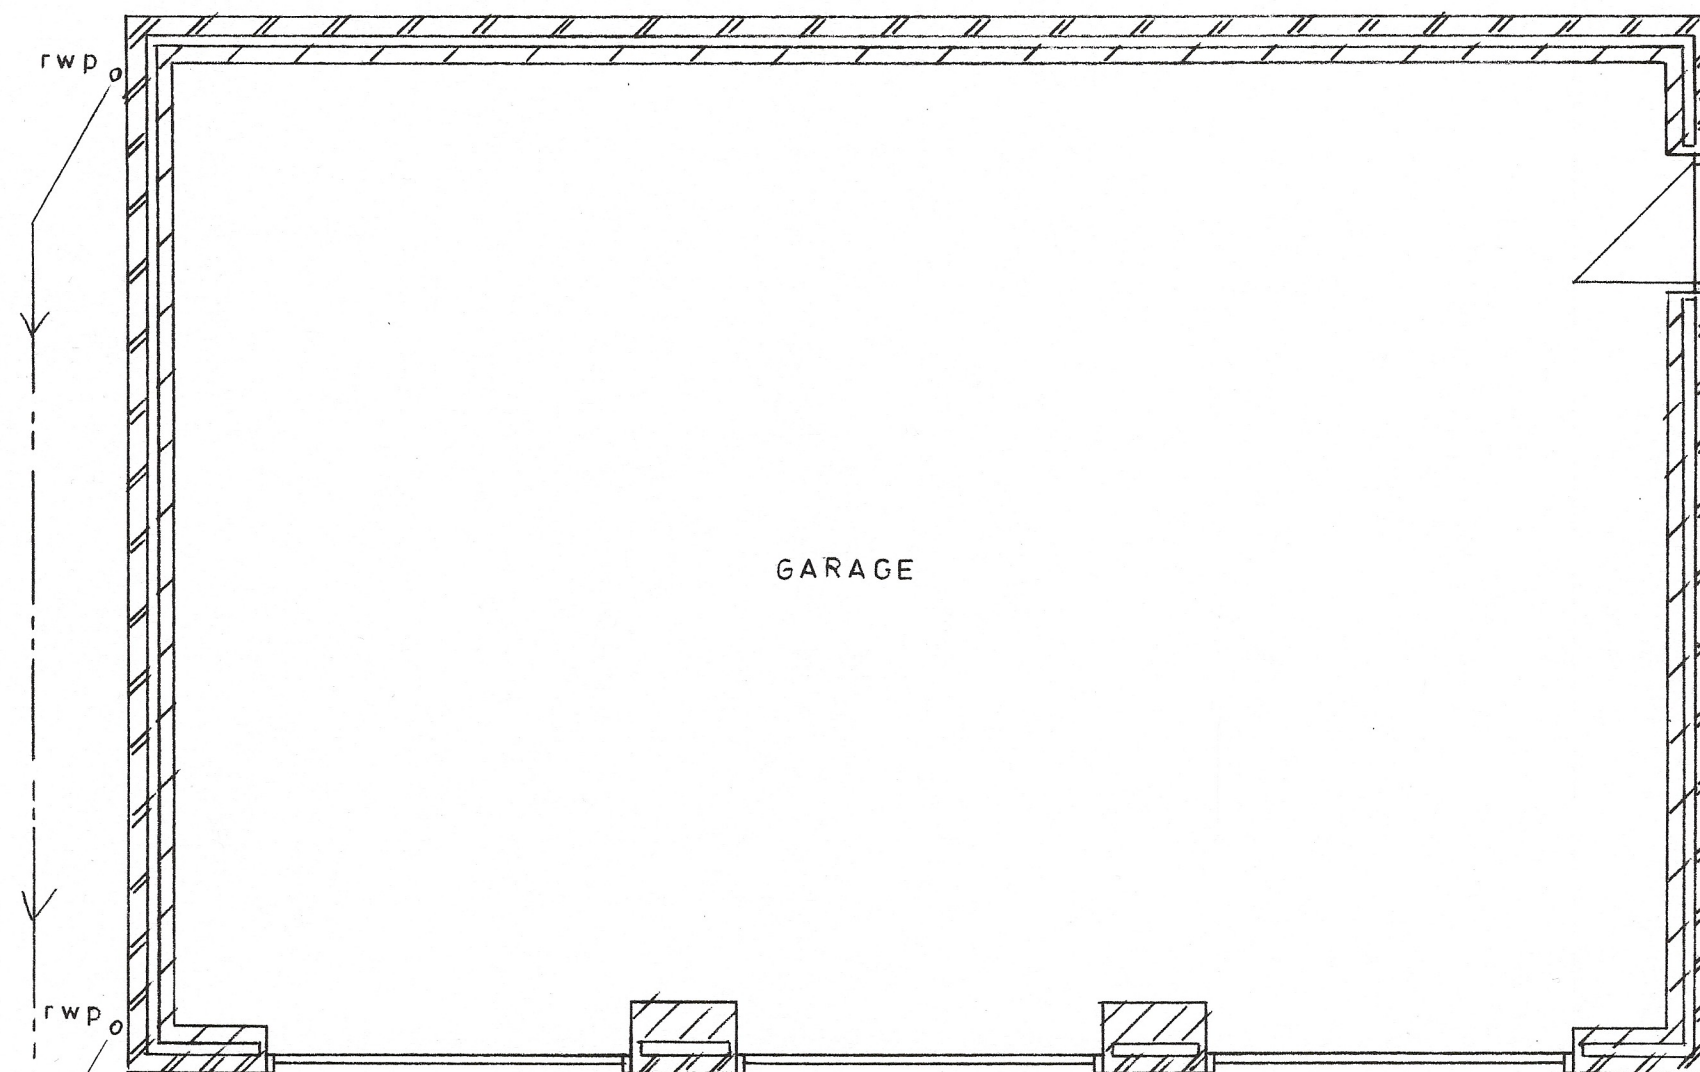


PLAN

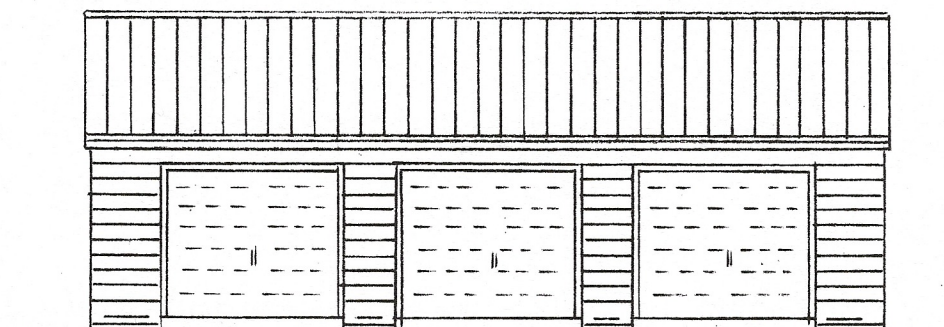


FRONT ELEVATION  
NORTH - WEST

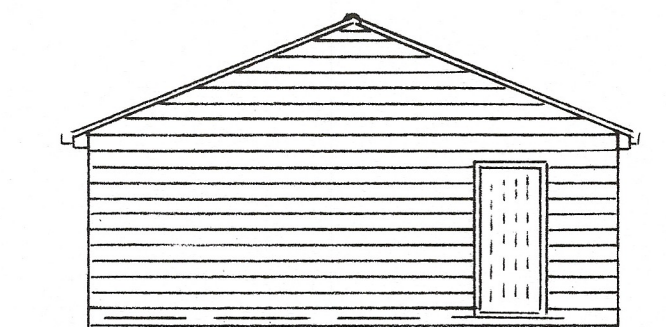


SIDE ELEVATION  
SOUTH - WEST

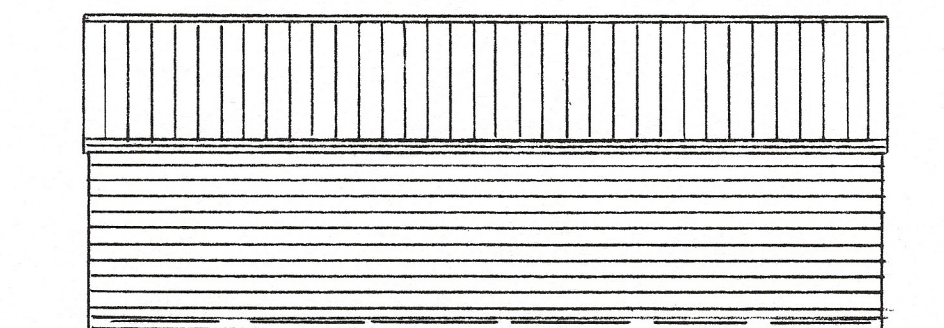


REAR ELEVATION  
SOUTH - EAST

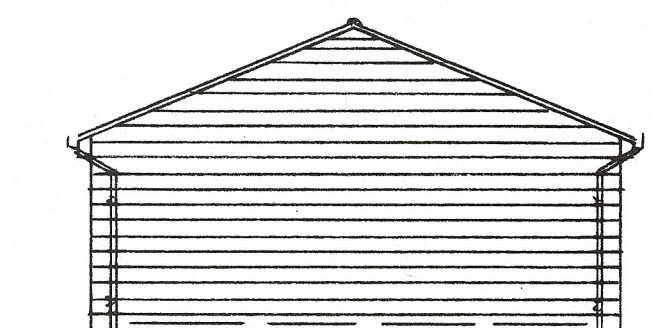

SIDE ELEVATION  
NORTH - EAST

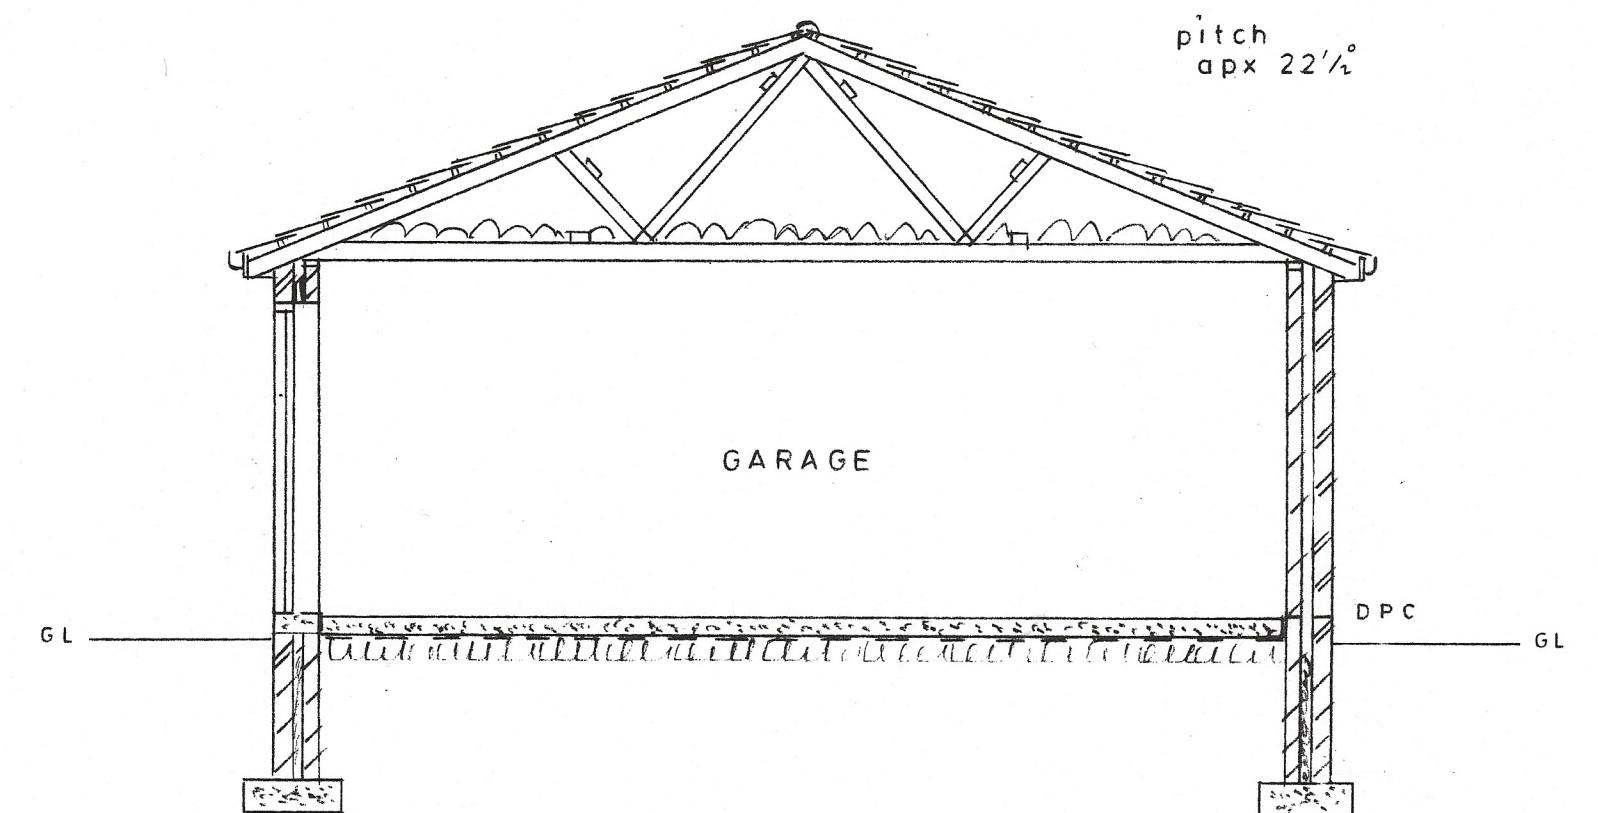

SECTION

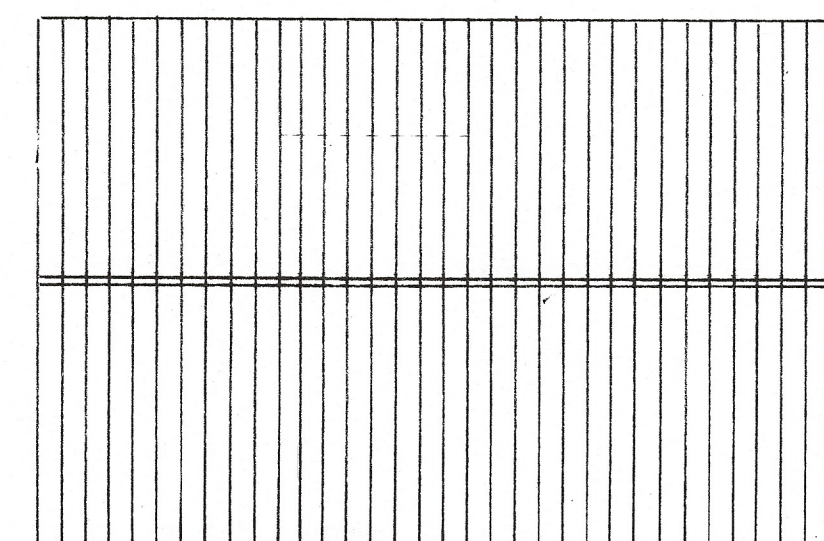

ROOF PLAN 1:100