




ACCOMDATION SCHEDULE							
House Type	BEDS	STOREY	SQM	TOTAL SQM	SQFT	TOTAL SQFT	NUMBER
A	2	2	59	236	635	2540	4
B	3	2	80	80	861	861	1
C	3	2	88	176	947	1894	2
D	3	2	85	425	915	4575	5
TOTAL				917		9871	12

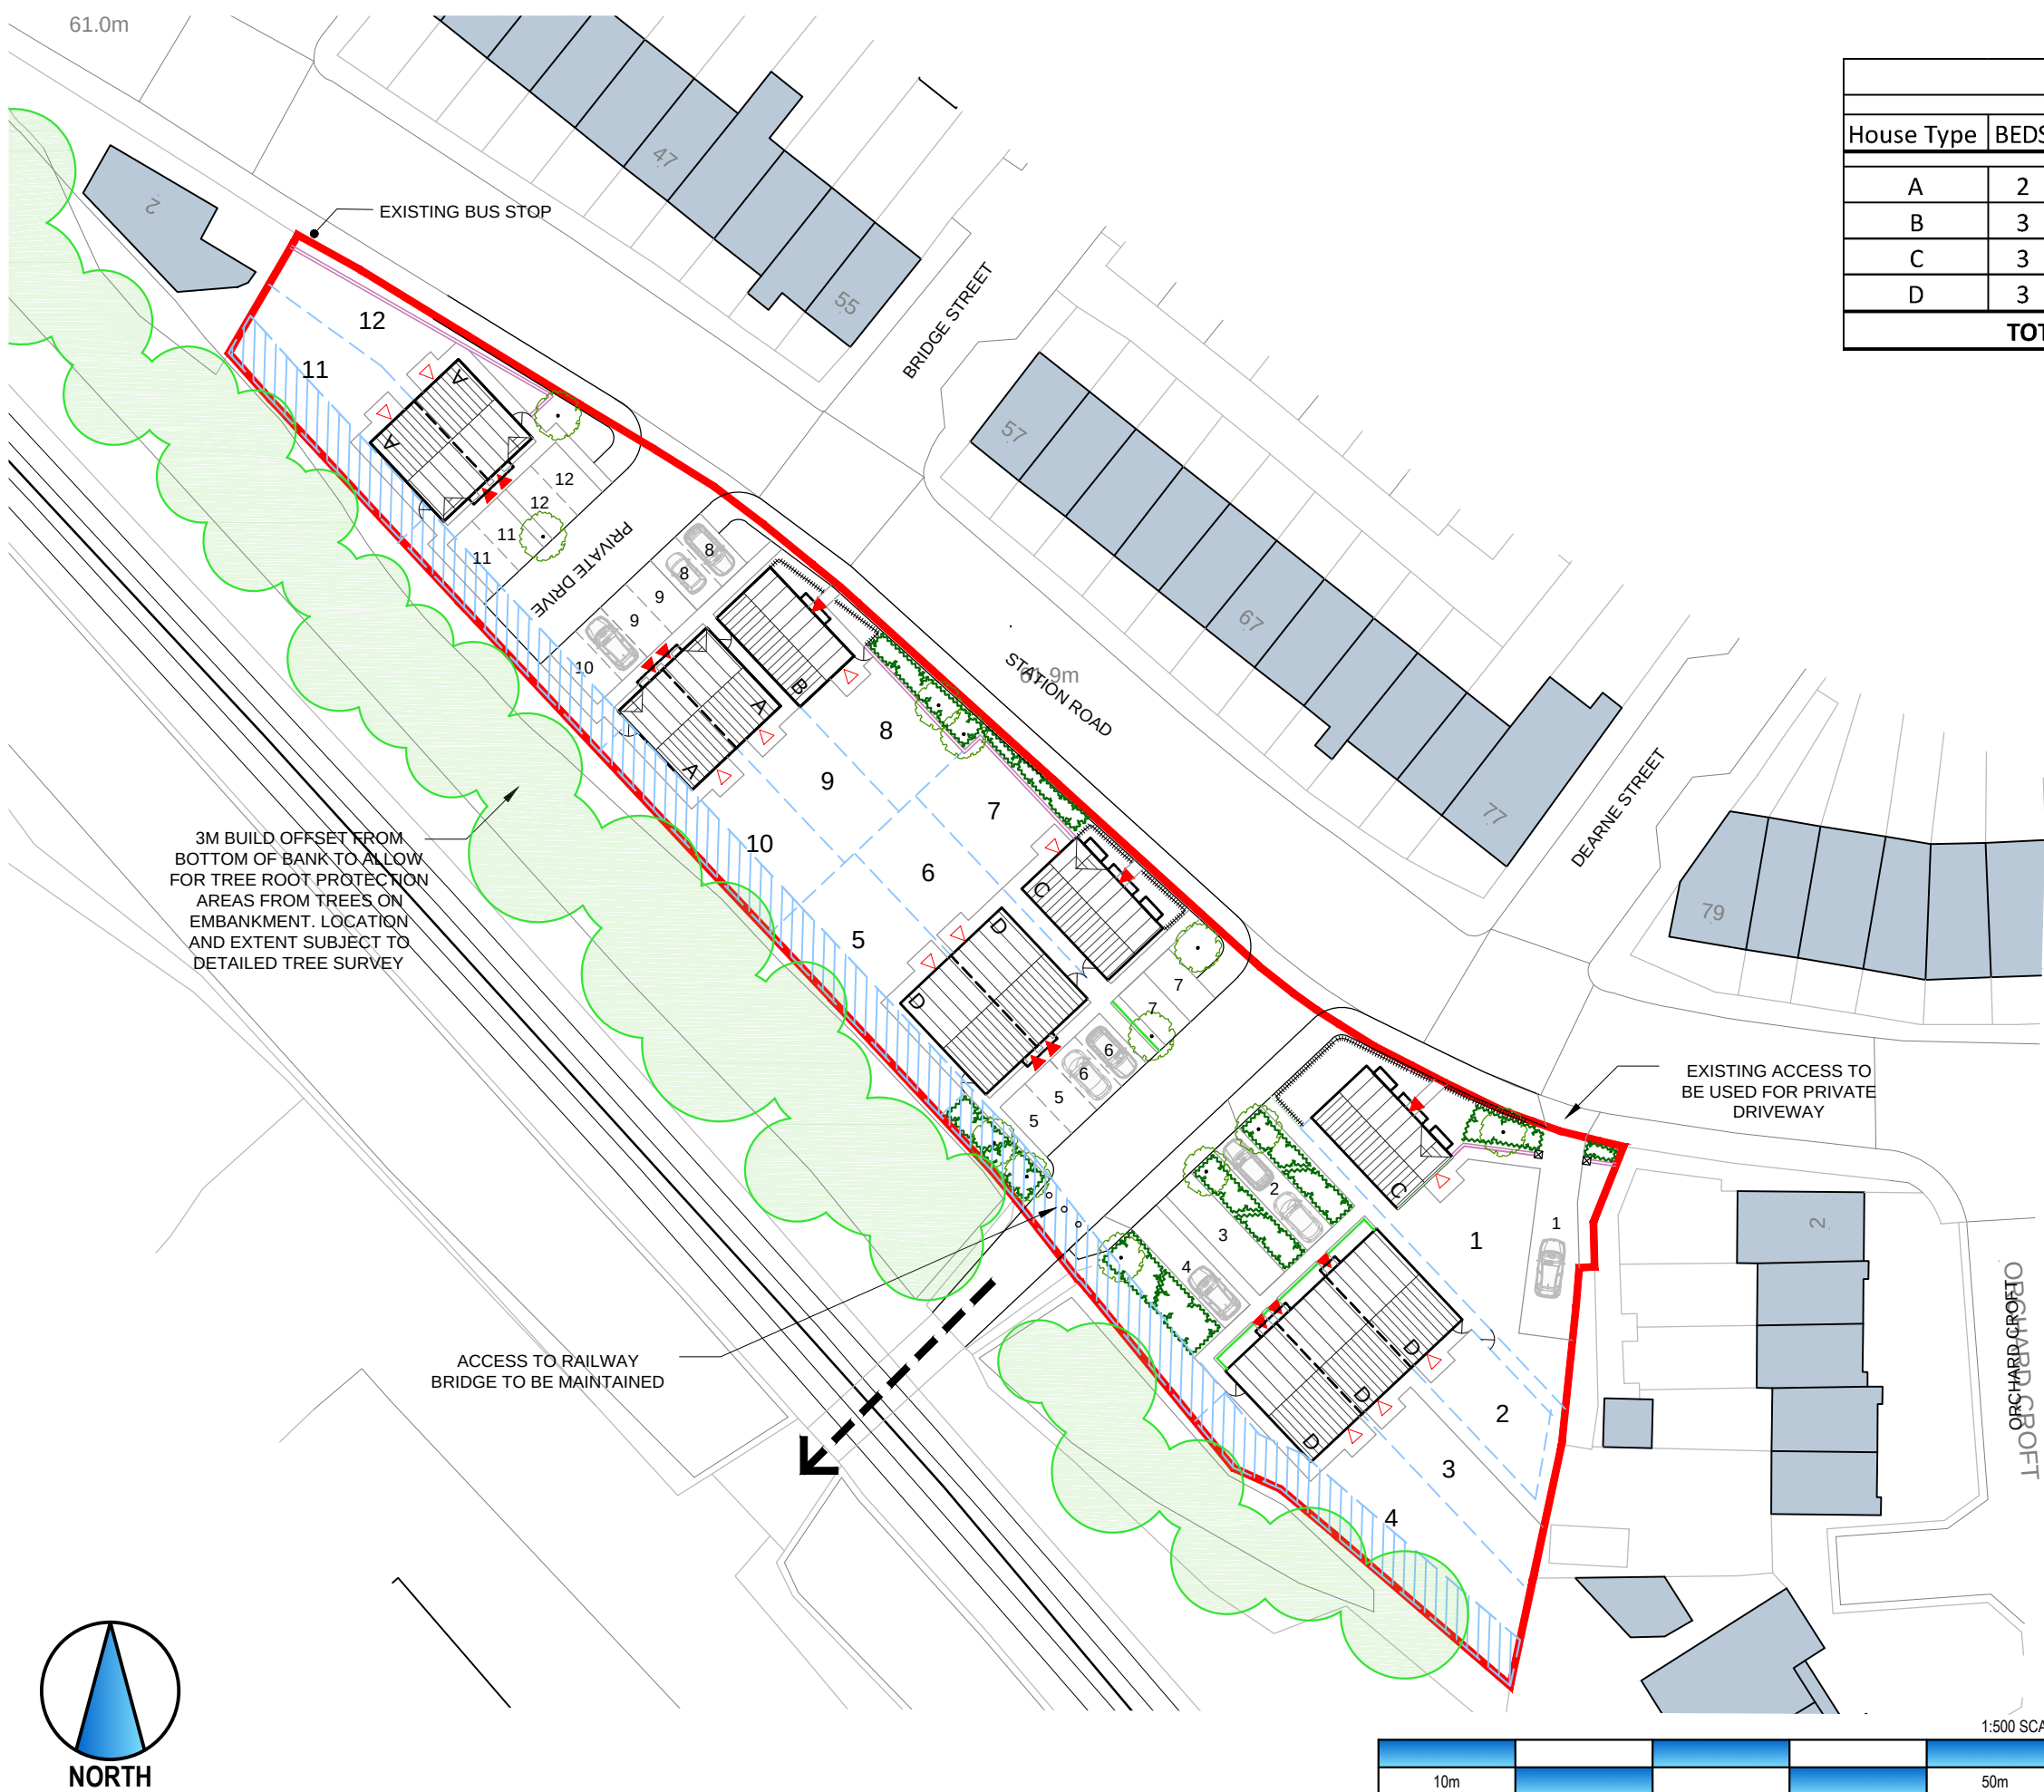

03 / PROPOSED SITE LAYOUT

Do not scale off this drawing - Only figured dimensions to be taken from this drawing. Drawings based on Ordnance Survey and/or existing record drawings - Design and Drawing content subject to Site Survey, Structural Survey, Site Investigations, Planning and Statutory Requirements and Approvals. Authorised reproduction from Ordnance Survey Map with permission of the Controller of Her Majesty's Stationery Office. Crown Copyright reserved.



CLIENT:
PARAGON HIGHWAYS

DRAWING NUMBER:
19 5342 03

PROJECT:
STATION ROAD, DARTON

SCALE @ A3:
1:500

DRAWING:
PROPOSED SITE LAYOUT

DRAWN: THS
DATE: NOV 19

CHECKED: LB
DATE: NOV 19

14 MARINER COURT / CALDER PARK / WAKEFIELD / WF4 3FL
01924 383322 / www.jrpassoc.co.uk / info@jrpassoc.co.uk

jrpassoc is a trading style of John R Paley Associates Limited