

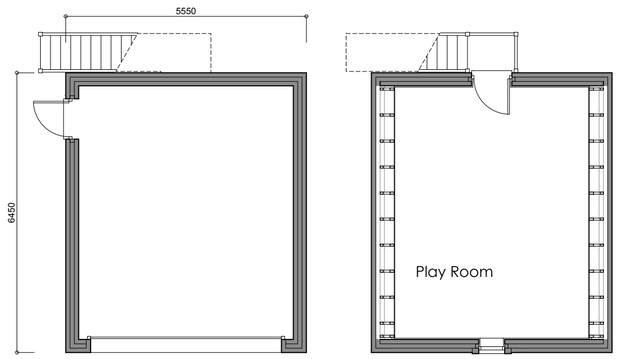


Ground Floor Plan
plots 4, 6 and 10


First Floor Plan

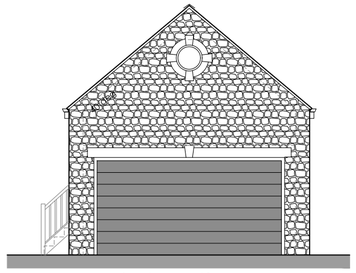


Front Elevation
Plots 4 and 6 (as) Plot 10 (opposite)

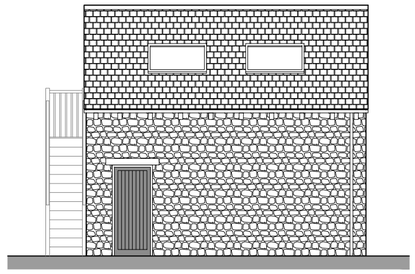


LH Side Elevation
Plot 4

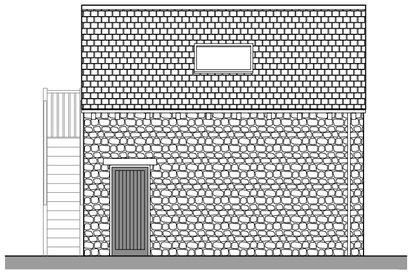


LH Side Elevation
Plot 6

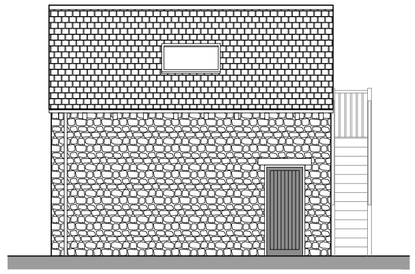


RH Side Elevation
Plot 10

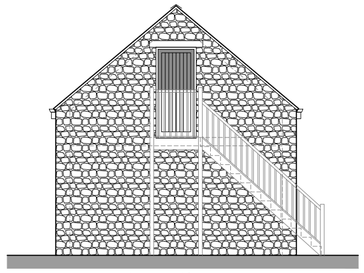


Rear Elevation
Plots 4 and 6 (as) Plot 10 (opposite)

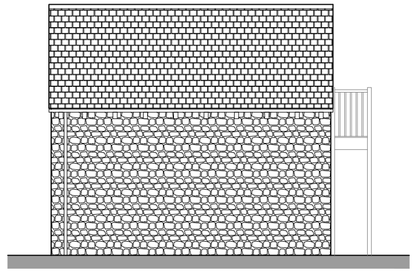


RH Side Elevation
Plot 4

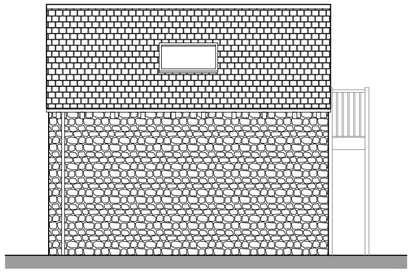


RH Side Elevation
Plot 6

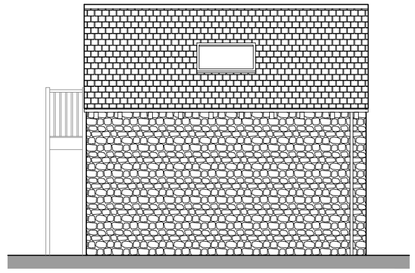


LH Side Elevation
Plot 10

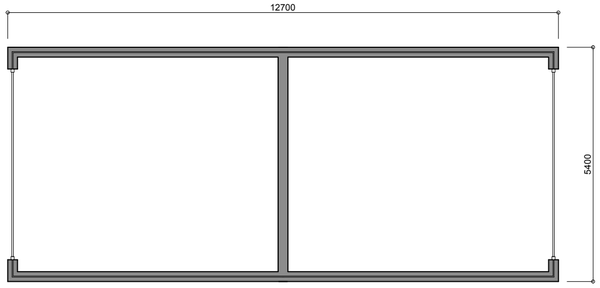


Floor Plan
plots 7 and 8

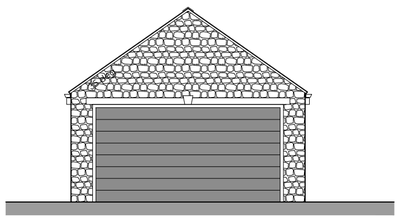


End Elevation

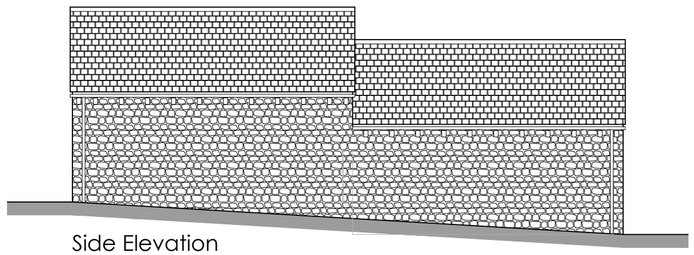

Side Elevation

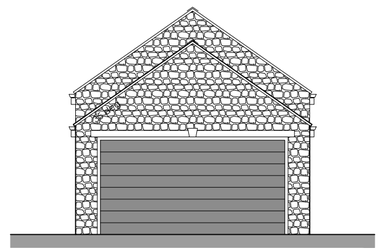


End Elevation

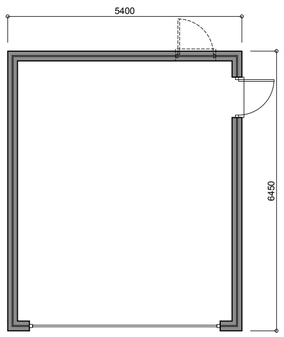


DOOR POSITION SHOWN FOR PLOT 3.
FOR PLOT 2, DOOR LOCATED ON
REAR ELEVATION (SHOWN DOTTED).


Floor Plan
plots 2 and 3

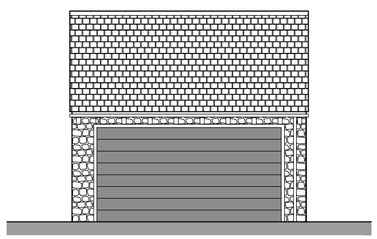

Front Elevation

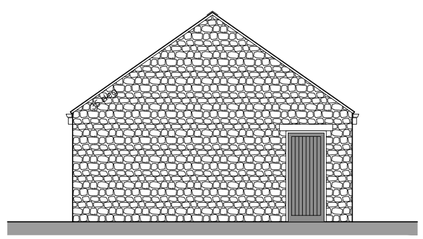

Side Elevation
DOOR POSITION
FOR PLOT 3 ONLY

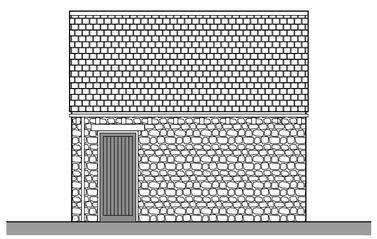

Rear Elevation
DOOR POSITION
FOR PLOT 2 ONLY

1:50
0m 1m 2m 3m
0m 1m 2m 3m 4m 5m 6m
1:100

NOTES:

THIS DRAWING IS THE COPYRIGHT OF MPJ DESIGN ASSOCIATES LTD AND MAY NOT BE REPRODUCED OR AMENDED WITHOUT WRITTEN PERMISSION. NO LIABILITY WILL BE ACCEPTED FOR AMENDMENTS MADE BY OTHER PERSONS.
THE CONTRACTOR IS TO CHECK AND VERIFY ALL DIMENSIONS PRIOR TO WORK COMMENCING AND SHOULD COMPLY WITH ALL CURRENT BUILDING LEGISLATION WHETHER OR NOT SPECIFICALLY STATED ON HEREON.
THIS DRAWING MUST BE READ WITH AND CHECKED AGAINST ALL RELEVANT ENGINEERS' DESIGN DRAWINGS AND ALL OTHER SPECIALIST INFORMATION PROVIDED.

REV A.	TWIN GARAGE SERVING PLOTS 6 and 7 DELETED.	24/05/15
REV B.	GARAGE WITH ROOM OVER ADDED.	03/11/16
REV C.	PERSONNEL DOORS NOTED.	17/01/17

Client
Conroy Brook (Developments) Ltd

Job
proposed residential development off
Cross Lane
HOYLANDSWAINE

Title
Garages - Planning Drawing

Scale 1:100
Date May 2015
Dwg No 15/156-P200C

MPJ DESIGN ASSOCIATES Ltd
4 CHURCH STREET
BARLBOROUGH
CHESTERFIELD. S43 4EP

tele: 01246 819259
mob: 07841 353141
martynpjones@btinternet.com

MPJ DESIGN