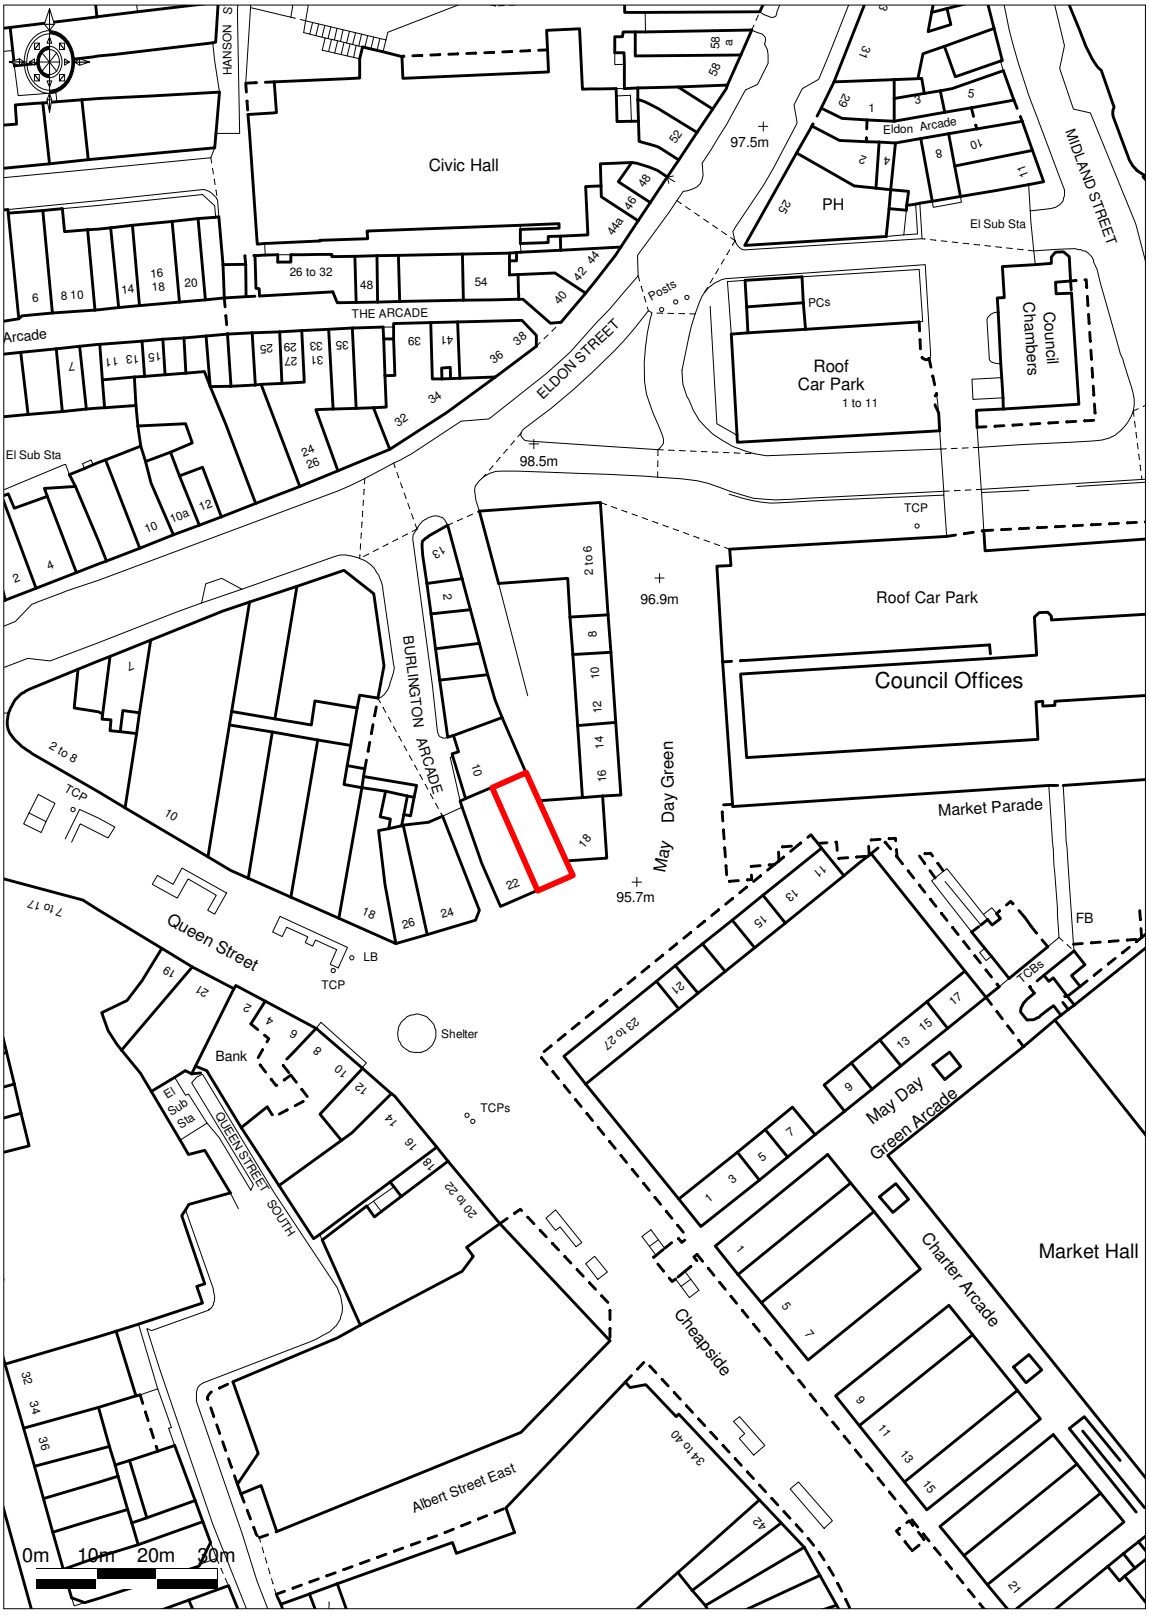


Promap®
Ordnance Survey © Crown Copyright 2012. All rights reserved.
Licence number 100020449. Plotted Scale - **1:1250**

20 May Day Green
Barnsley
S70 1RH