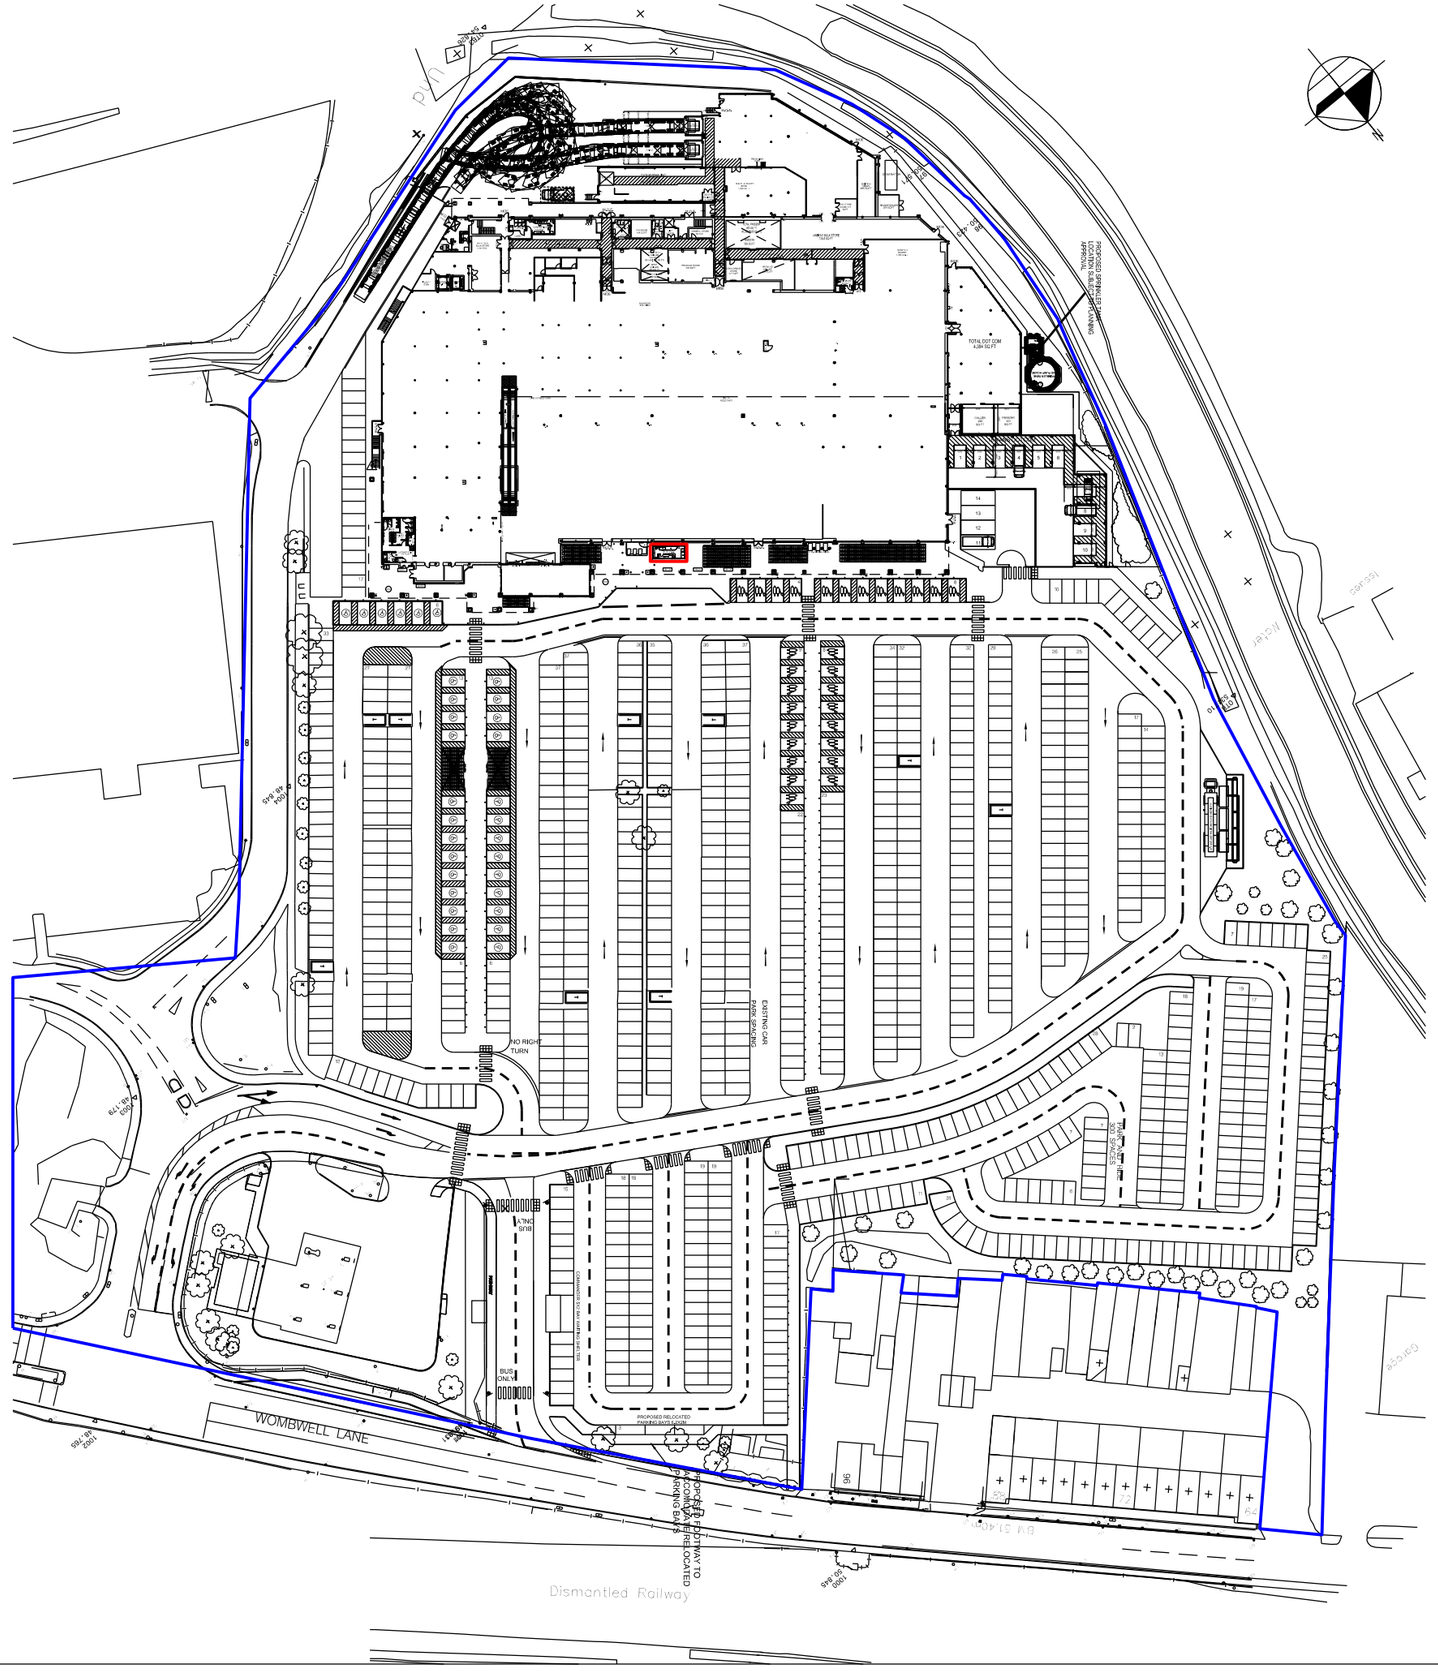


REV.	REVISIONS	DATE
##	EXISTING PLAN PRODUCED	20.10.14

POD FROM
FRONT ENTRANCE: 13.24m
SITE BOUNDARY: 5.36 HECTARES

0	SCALE 1:50	2m
0	SCALE 1:100	4m
0	SCALE 1:200	8m
0	SCALE 1:500	20m
0	SCALE 1:1250	50m

PROPOSED LOCATION
SITE BOUNDARY

PROJECT
2071
BARNSLEY EXTRA F80

DESCRIPTION
DRY CLEANING POD
BOUNDARY & LOCATION PLAN

DRAWING NO. 2071pag##.dgn

PHASE | ISSUE ##

SCALE 1:1250@A3 | DATE 20.10.14

PLANNING HEAD Steve Scott

COMPANY FUSE 3

DRAWN LD

TESCO
STORE PLANNING

TESCO STORES LIMITED
STORE PLANNING DEPARTMENT
PROPERTY SERVICES
P.O. BOX 400, CIRRUS BUILDING, SHIRE PARK
WELWYN GARDEN CITY, HERTS, AL7 1GA
TELEPHONE : 01707 395150
THE COPYRIGHT AND ALL OTHER RIGHTS IN AND RELATING TO THIS PUBLICATION BELONG TO AND ARE THE SOLE PROPERTY OF TESCO STORES LIMITED. ALL RIGHTS ARE RESERVED NEITHER THE WHOLE NOR ANY PART OF THE PUBLICATION OR THE PHOTOGRAPHS, DRAWINGS OR OTHER ILLUSTRATIONS CONTAINED MAY BE REPRODUCED OR USED IN ANY MANNER WHATSOEVER INCLUDING BY PHOTOCOPYING OR RECORDING OR FROM ANY RETRIEVAL SYSTEM WITHOUT THE PRIOR WRITTEN CONSENT FROM THE OWNER © 2005 TESCO STORES LIMITED