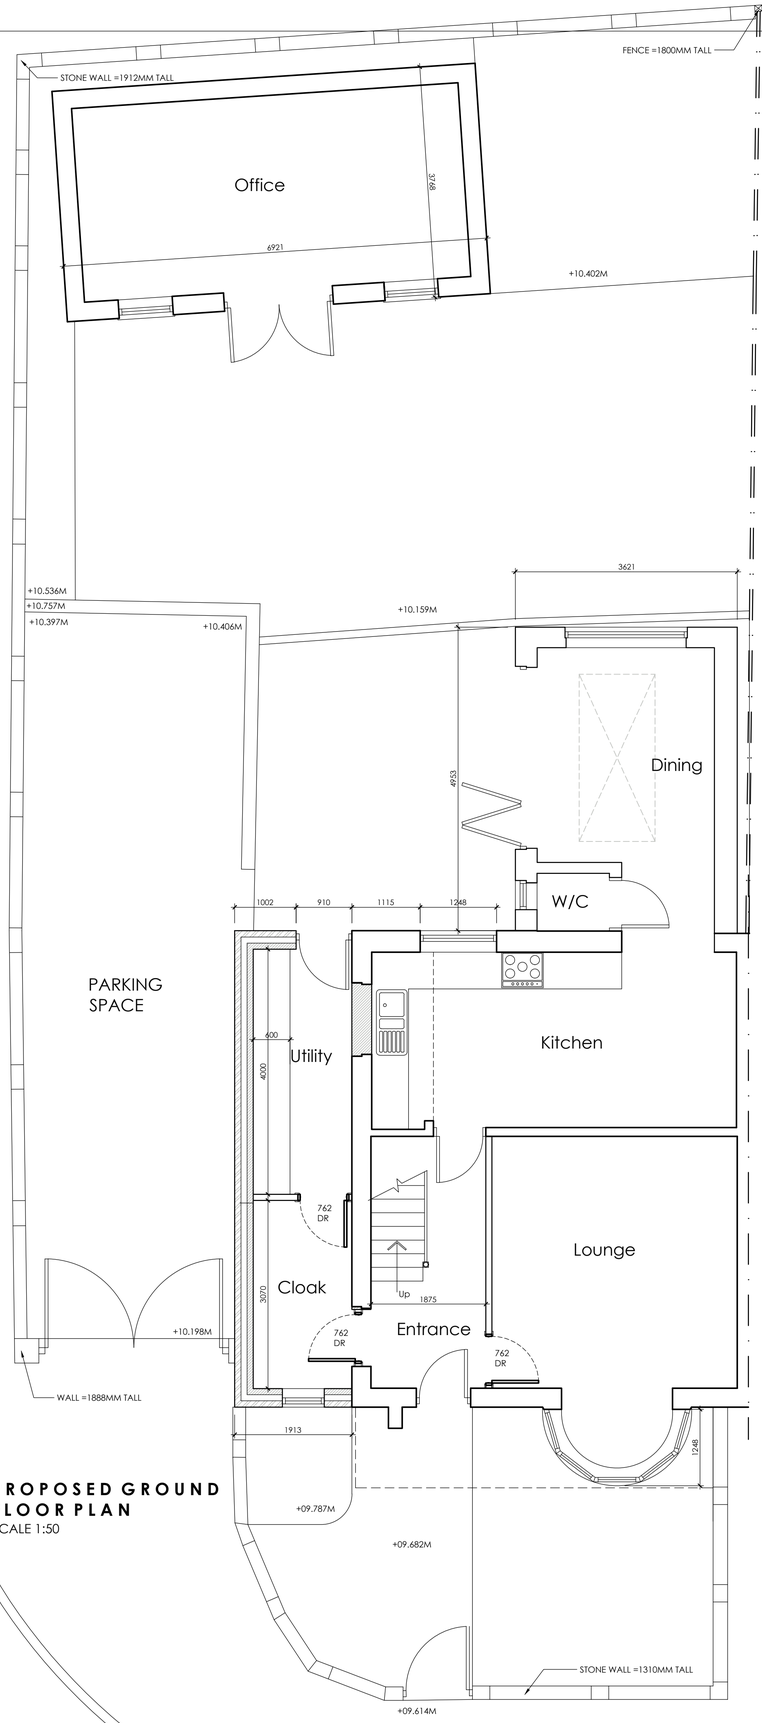

PROPOSED GROUND FLOOR PLAN
SCALE 1:50

PROPOSED REAR ELEVATION
SCALE 1:100

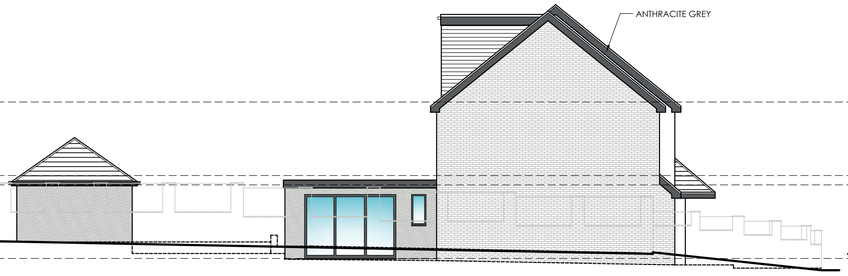

PROPOSED SIDE ELEVATION
SCALE 1:100

PROPOSED FRONT ELEVATION
SCALE 1:100

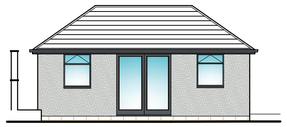

PROPOSED FRONT ELEVATION
SCALE 1:100

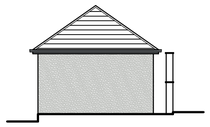

PROPOSED SIDE ELEVATION
SCALE 1:100

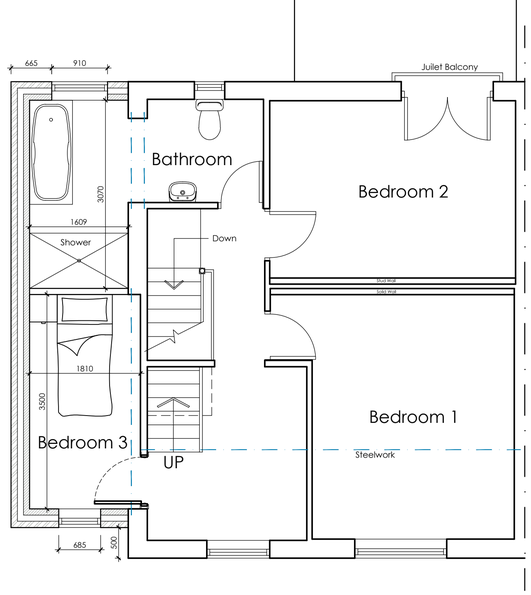

PROPOSED FIRST FLOOR PLAN
SCALE 1:50

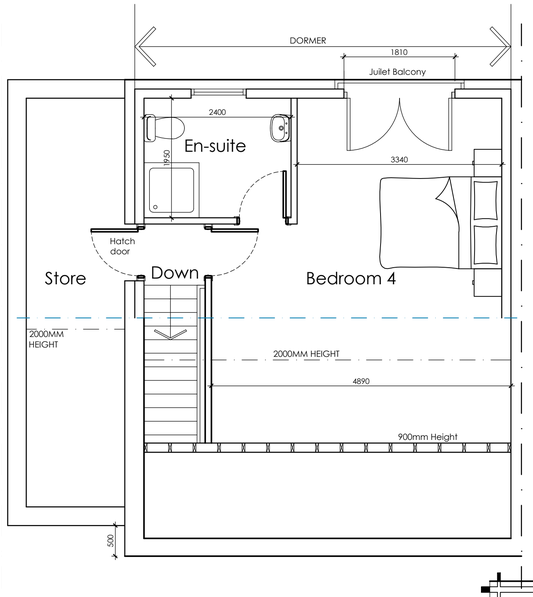

PROPOSED SECOND FLOOR PLAN
SCALE 1:50

LOCATION PLAN
SCALE 1:1250

BLOCK PLAN
SCALE 1:500

White Agus Architectural Services
OFFICE ONE,
34 VICTORIA ROAD,
BARNSLEY,
S70 2BU
Phone: 01226 208482
Email: info@whiteagus.co.uk
Web: www.whiteagus.co.uk

Project. PROPOSED WORKS AT 31 CEDAR CRESCENT, KENDRAY BARNSLEY, S70 3LP	Client. MR NATHAN DUDLEY
Drawing Title. PROPOSED PLANS AND ELEVATIONS	Date. OCTOBER 2023 / Scale. 1:50 & 1:100 @ A1 / Ref. 23–130 / Dwg. No. 01 / Rev. D

Date	Suffix	Description
06/02/2024	A	REVISED TO CLIENTS REQUIREMENTS
05/08/2024	B	REVISED FOR PLANNING
27/09/2024	C	REVISED FOR PLANNING
06/02/2025	D	REVISED FOR PLANNING

Date	Suffix	Description