


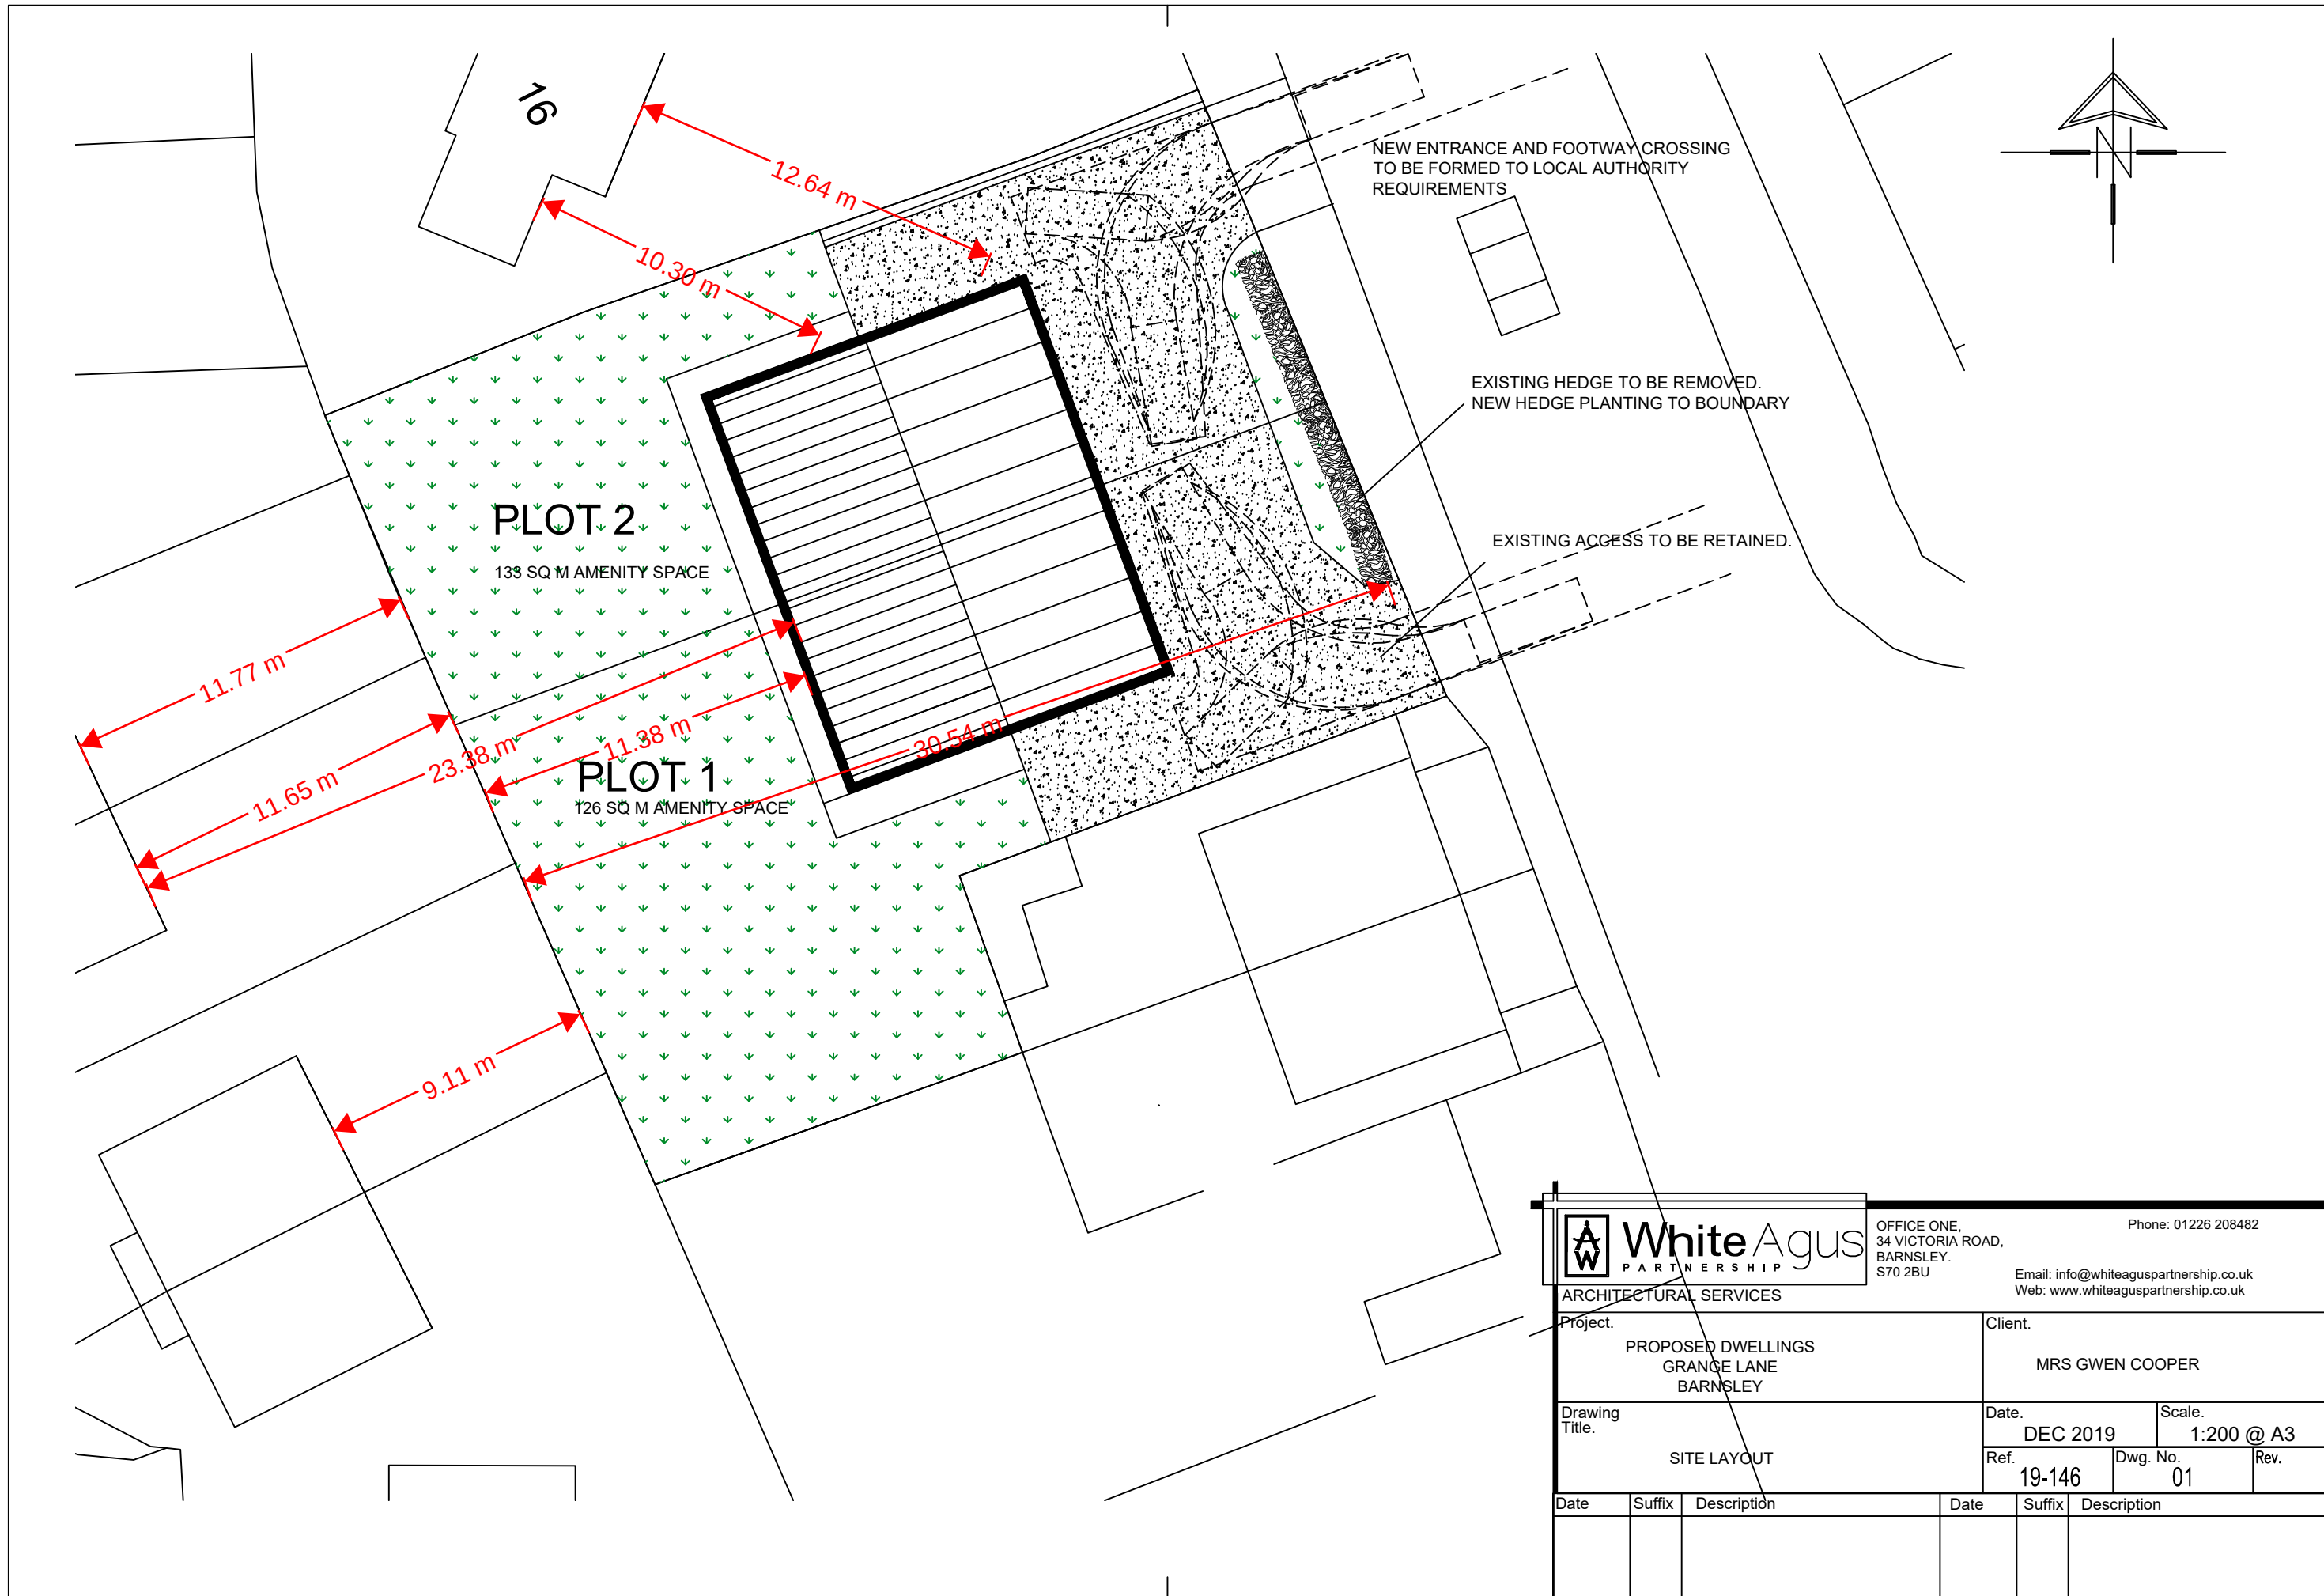

 White Agus PARTNERSHIP			OFFICE ONE, 34 VICTORIA ROAD, BARNLEY, S70 2BU			Phone: 01226 208482					
ARCHITECTURAL SERVICES			Email: info@whiteaguspartnership.co.uk			Web: www.whiteaguspartnership.co.uk					
Project. PROPOSED DWELLINGS GRANGE LANE BARNLEY				Client. MRS GWEN COOPER							
Drawing Title. SITE LAYOUT				Date. DEC 2019		Scale. 1:200 @ A3					
				Ref. 19-146		Dwg. No. 01					
Date		Suffix		Description		Date		Suffix		Description	