


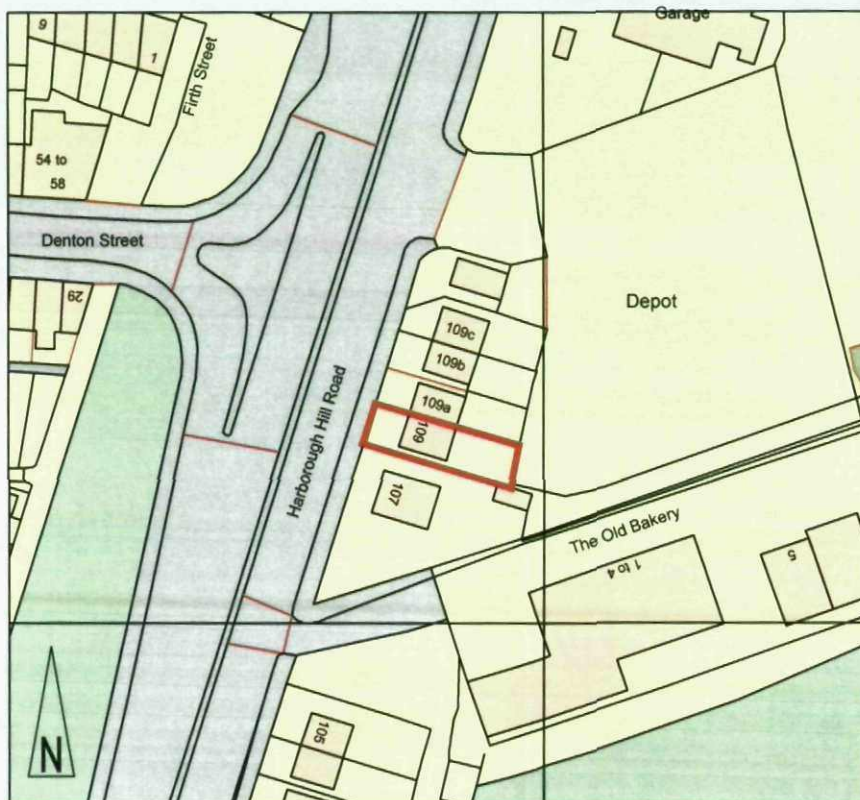

Ordnance Survey, (c) Crown Copyright 2012. All rights reserved. Licence number 100020449

Denotes overall site area

 Code Studios Ltd Hope Works, 25 Mowbray St, Sheffield, S3 8EL t:0114 279 8003 f: 0114 279 8004 e:information@codestudios.co.uk w:www.codestudios.co.uk	Project 109 Harbrough Hill Road Barnsley S71 1BQ		Project number 03969
	Drawing OS Location Map		Detail number 01
	Scale 1:1250 @ A4	Drawn by SY	Date Oct. 2012
© 2012			